




Opp - Plot 16
Front Elevation

As Mid - Plot 17

As - Plot 18

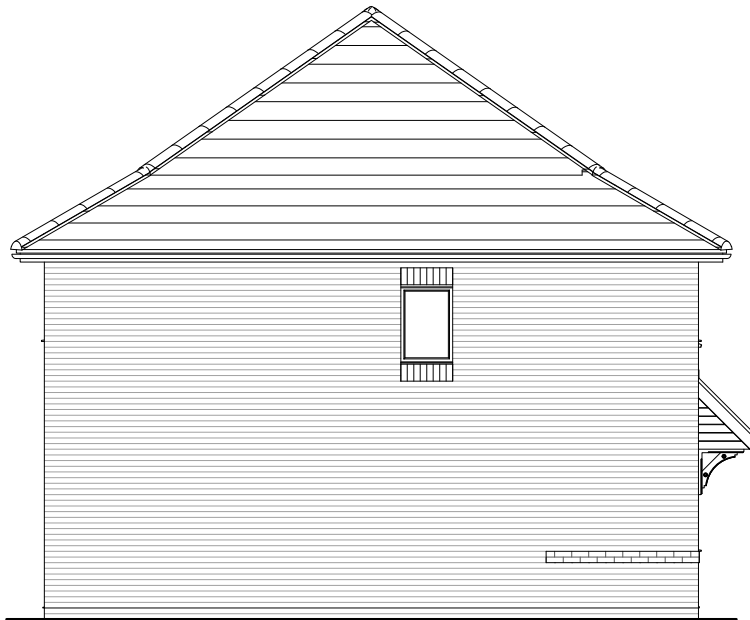


Opp - Plot 16
Left Elevation



As - Plot 18
Rear Elevation

As Mid - Plot 17

Opp - Plot 16

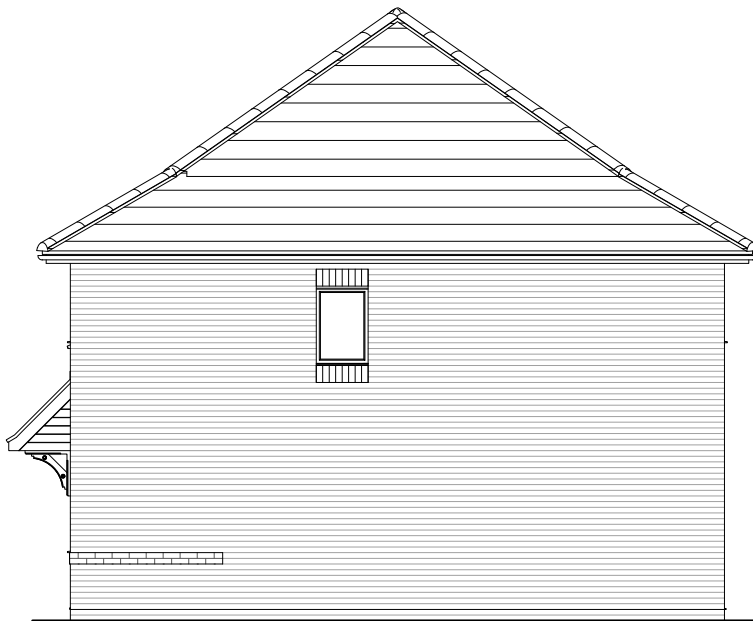

As - Plot 18
Right Elevation

Plot numbers:
As (Shown) - 18
As Mid (Shown) - 17
Opp (Shown) - 16

Character Area:
Park Avenue (North)

NDSS COMPLIANT

Refer to engineering layout for level setting out

All coloured front elevations are illustrative and brick colour may vary, refer to Materials Plan no. 1111 for full materials specification

Includes OS Data © Crown copyright and database rights
2025 OS 0100031673

Contractors must work only to figured dimensions which are to be checked on site.

Rev.	Date	Description	Drawn by
-	-	-	-
-	-	-	-
-	-	-	-
-	-	-	-
-	-	-	-

Scale: 1:100

1 2 3 4 m

Project No: 2138
Dwg No: 1202
Rev: /

Drawing Status: PLANNING
Date: 16/04/25
Scale: 1:100@A3

Drawn by: PH/PM
Checked by: CB

Project:
Bilsham Road, Yapton

Drawing:
Buxton - Elevations
RVT

HT DCC - 2

Client:



Prepared By:


architecture | urban design | visualisation
© Copyright PLACE By Design www.placebydesign.co.uk