


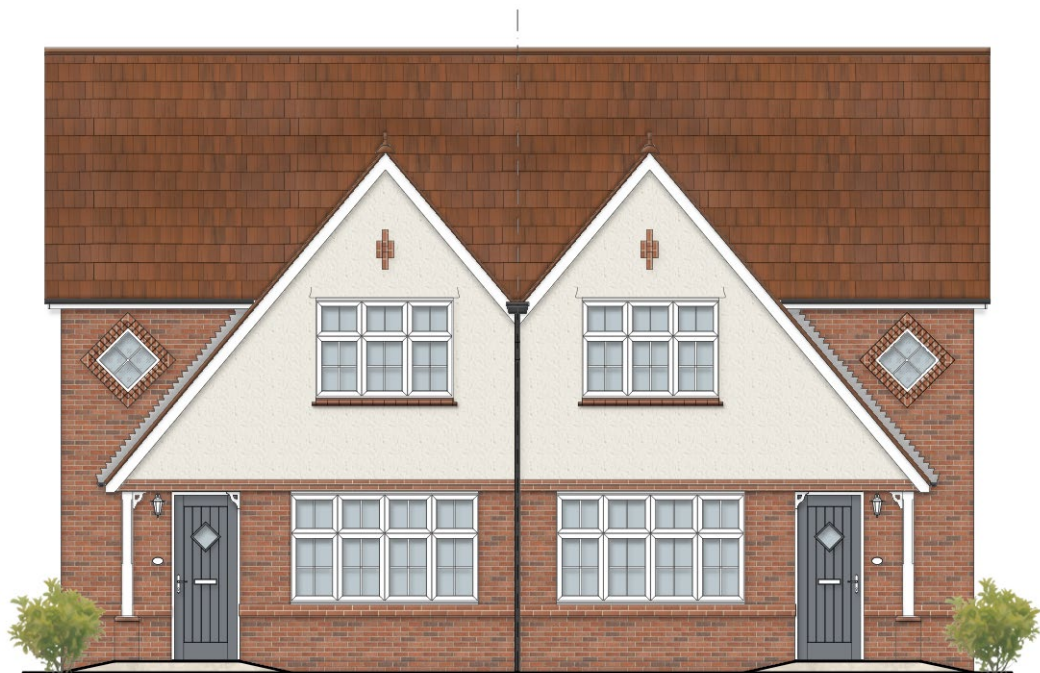

As - Plot 19
Front Elevation

Opp - Plot 20



As
Left Elevation



Opp
Rear Elevation

As



Opp
Right Elevation

Plot numbers:
As (Shown) - 7, 19
Opp (Shown) - 6, 20

Character Area:
Park Avenue (North)

NDSS COMPLIANT

Refer to engineering layout for level setting out

**All coloured front elevations are illustrative and brick
colour may vary, refer to Materials Plan no. 1111 for full
materials specification**

-	-	-	-
-	-	-	-
-	-	-	-
-	-	-	-
-	-	-	-
-	-	-	-

Rev.	Date	Description	Drawn by
------	------	-------------	----------

Scale: 1:100

1 2 3 4 m

Project No: 2138	Drawing Status: PLANNING		
Dwg No: 1211	Date: 16/04/25		
Rev: /	Scale: 1:100@A3	Drawn by: PH/PM	Checked by: CB

Project:
Bilsham Road, Yapton

Drawing:
Letchworth - Elevations
HT DCC - 2

Client:

REDROW

Prepared By:

**PLACE
BY DESIGN**
architecture | urban design | visualisation
© Copyright PLACE By Design www.placebydesign.co.uk