



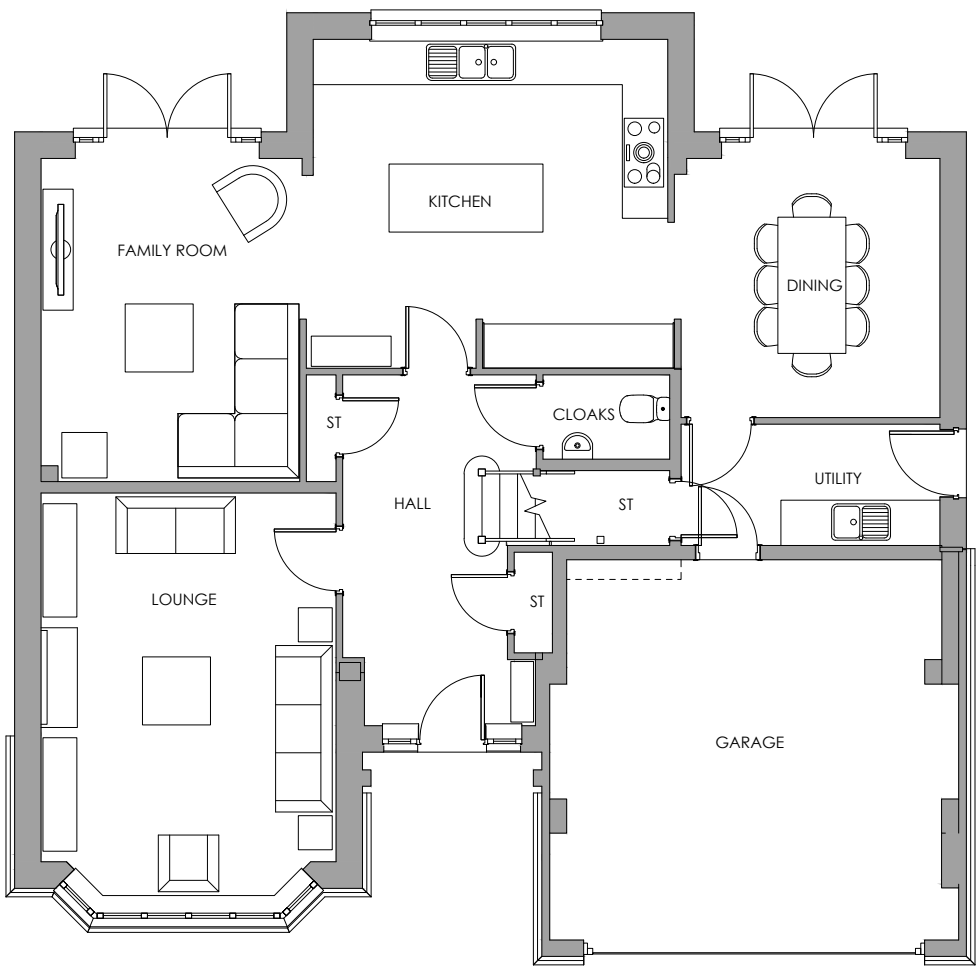

Ground Floor

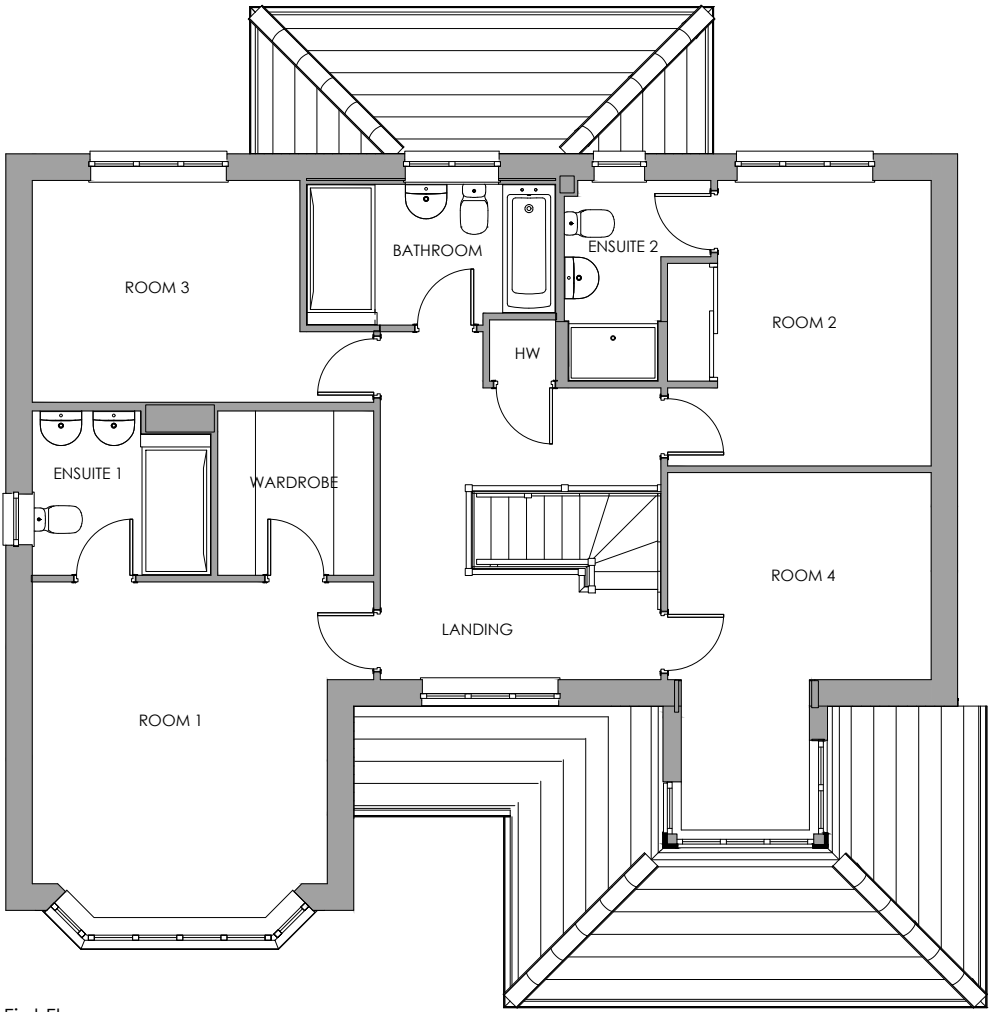

First Floor

Character Area:
Park Avenue (North)

Plot numbers:
As (Shown) - 104, 107

Character Area:
Park View (South)

Plot numbers:
As (Shown) - 85, 88, 96
Opp - 67, 94

NDSS COMPLIANT

Refer to engineering layout for level setting out

**All coloured front elevations are illustrative and brick
colour may vary, refer to Materials Plan no. 1111 for full
materials specification**

Rev.	Date	Description	Drawn by
-	-	-	-
-	-	-	-
-	-	-	-
-	-	-	-
-	-	-	-

Scale: 1:100

1 2 3 4 m

Project No: 2138	Drawing Status: PLANNING
Dwg No: 1310	Date: 16/04/25
Rev: /	Scale: 1:100@A3
Drawn by: PH/PM	Checked by: CB

Project:
Bilsham Road, Yapton

Drawing:
Richmond - Floor Plans
HT DCC - 2

