




As - Plot 58
Front Elevation

Opp - Plot 59

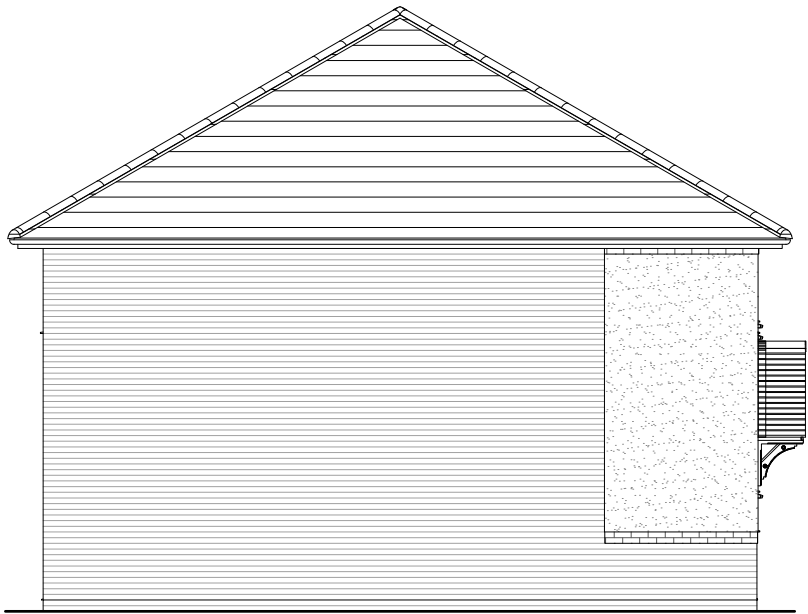


As - Plot 58
Left Elevation



Opp - Plot 59
Rear Elevation

As - Plot 58

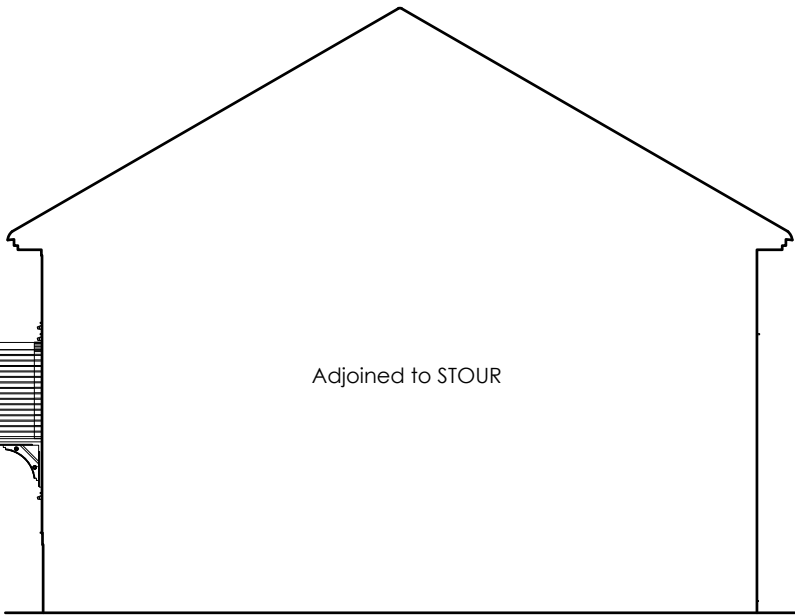

As - Plot 58
Right Section

Includes OS Data © Crown copyright and database rights
2025 OS 0100031673
Contractors must work only to figured dimensions which are
to be checked on site.

Rev.	Date	Description	Drawn by
-	-	-	-
-	-	-	-
-	-	-	-
-	-	-	-
-	-	-	-
-	-	-	-

Scale: 1:100
1 2 3 4 m

Project No: 2138
Drawing Status: PLANNING
Dwg No: 1421
Date: 16/04/25
Rev: /
Scale: 1:100@A3
Drawn by: PH/PM
Checked by: CB

Project: Bilsham Road, Yapton
Drawing: Stour - Elevations
HT DCC - 2

Client:


Prepared By:

© Copyright PLACE By Design
www.placebydesign.co.uk

Plot numbers:
As (Shown) - 58
Opp (Shown- 59

Character Area:
Park Avenue (North)

NDSS COMPLIANT

M4(2) COMPLIANT

Refer to engineering layout for level setting out
All coloured front elevations are illustrative and brick
colour may vary, refer to Materials Plan no. 1111 for full
materials specification