



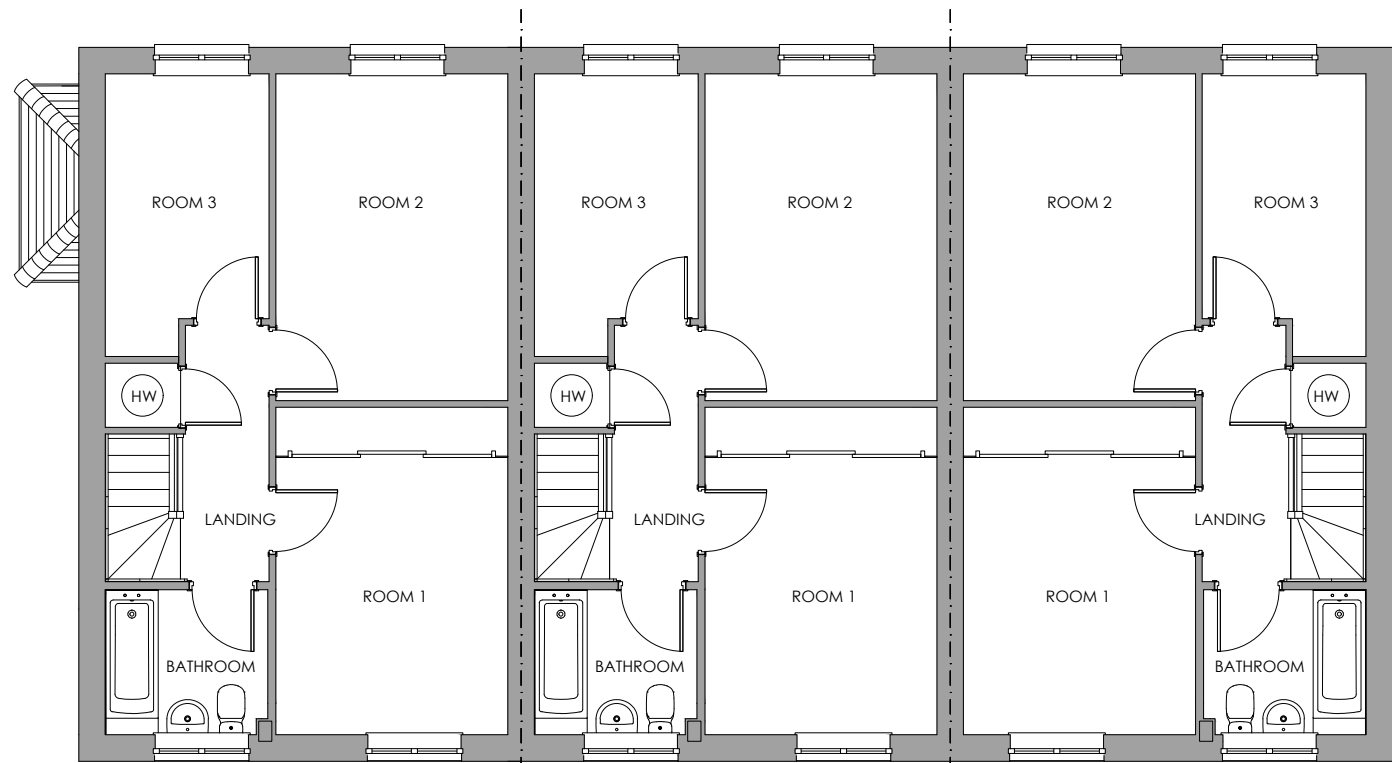

As - Plot 139
First Floor Plan

As Mid - Plot 140

Opp - Plot 141

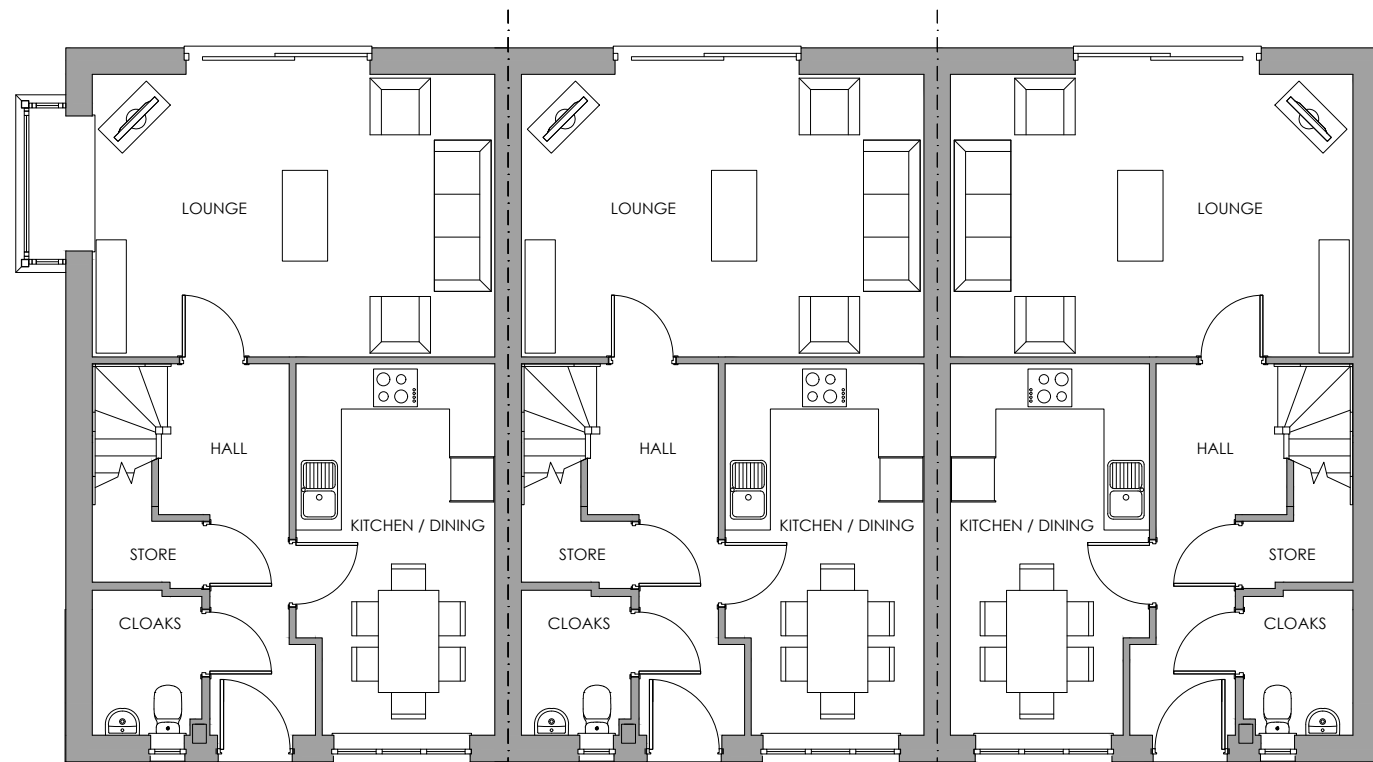

As - Plot 139
Ground Floor Plan

As Mid - Plot 140

Opp - Plot 141

Plot numbers:
As (Shown) - 139
As Mid (Shown) - 140
Opp (Shown) - 141

Character Area:
Park View (South)

NDSS COMPLIANT

M4(2) COMPLIANT

Refer to engineering layout for level setting out

All coloured front elevations are illustrative and brick colour may vary, refer to Materials Plan no. 1111 for full materials specification

Includes OS Data © Crown copyright and database rights
2025 OS 0100031673

Contractors must work only to figured dimensions which are to be checked on site.

Rev.	Date	Description	Drawn by
A	01/07/25	Updated as per planning layout changes. BC	

Scale: 1:100
1 2 3 4 m

Project No: 2138
Drawing Status: PLANNING
Dwg No: 1425
Date: 16/04/25
Rev: A
Scale: 1:100@A3
Drawn by: PH/PM
Checked by: CB
RVT

Project:
Bilsham Road, Yapton
Drawing:
Stour - Floor Plans
HT DCC - 2

Client:



Prepared By:
PLACE BY DESIGN
architecture | urban design | visualisation
© Copyright PLACE By Design
www.placebydesign.co.uk