



As - Plot 139
Front Elevation

As Mid - Plot 140

Opp - Plot 141




As - Plot 139
Left Elevation



As - Plot 141
Rear Elevation

As Mid - Plot 140

Opp - Plot 139

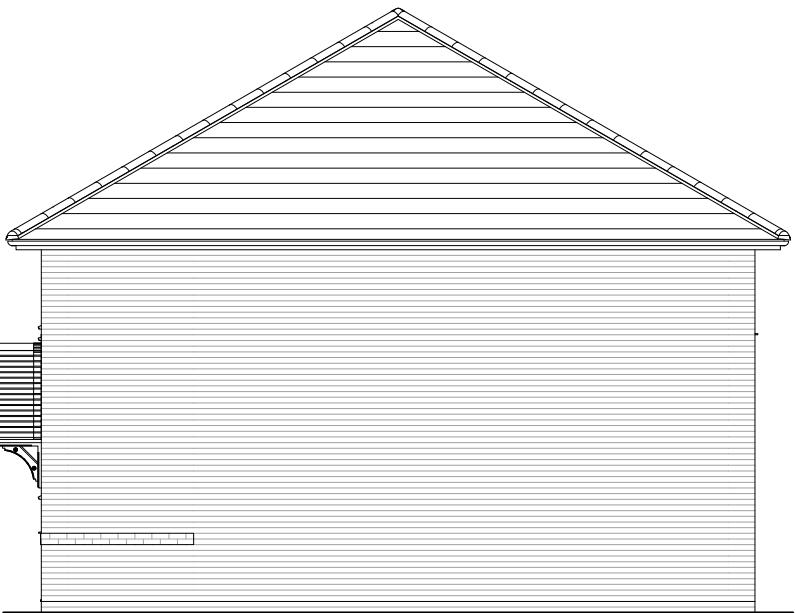

As - Plot 141
Right Elevation

Plot numbers:
As (Shown) - 139
As Mid (Shown) - 140
Opp (Shown) - 141

Character Area:
Park View (South)

NDSS COMPLIANT

M4(2) COMPLIANT

Refer to engineering layout for level setting out

All coloured front elevations are illustrative and brick colour may vary, refer to Materials Plan no. 1111 for full materials specification

Includes OS Data © Crown copyright and database rights
2025 OS 0100031673
Contractors must work only to figured dimensions which are to be checked on site.

Rev.	Date	Description	Drawn by
A	01/07/25	Updated as per planning layout changes. BC	

Scale: 1:100
1 2 3 4 m

Project No: 2138	Drawing Status: PLANNING		
Dwg No: 1426	Date: 16/04/25		
Rev: A	Scale: 1:100@A3	Drawn by: PH/PM	Checked by: CB

Project:
Bilsham Road, Yapton
Drawing:
Stour - Elevations
RVT HT DCC - 2



Prepared By:

architecture | urban design | visualisation
© Copyright PLACE By Design www.placebydesign.co.uk