




As - Plot 63
Front Elevation

Opp - Plot 64

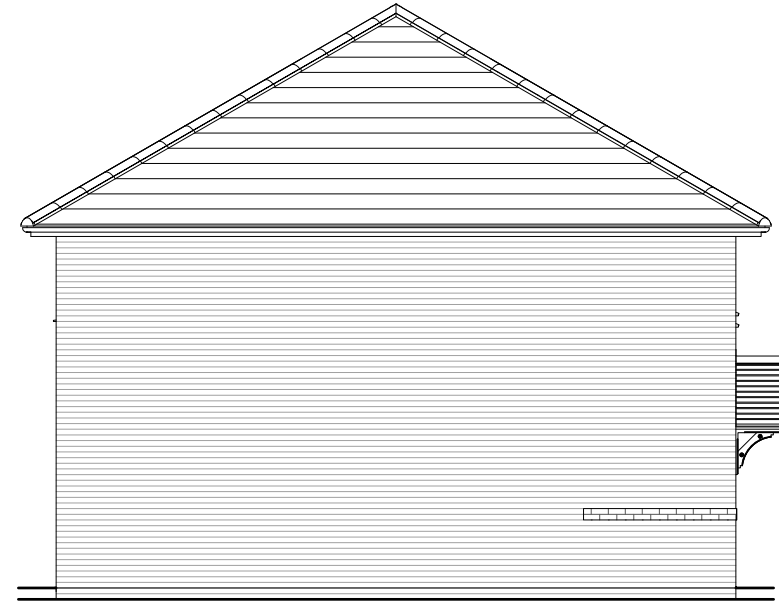


As
Left Elevation



Opp
Rear Elevation

As

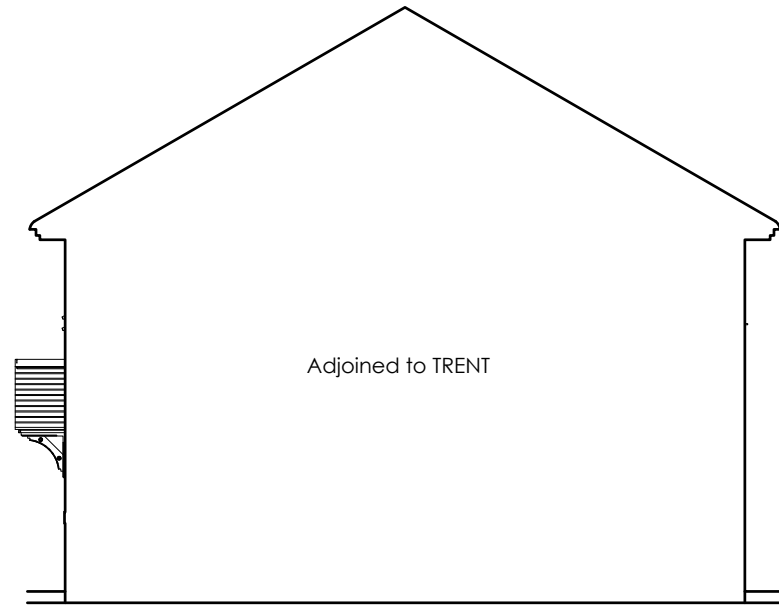

As
Right Section

Includes OS Data © Crown copyright and database rights
2025 OS 0100031673
Contractors must work only to figured dimensions which are
to be checked on site.

Rev.	Date	Description	Drawn by
-	-	-	-
-	-	-	-
-	-	-	-
-	-	-	-
-	-	-	-
-	-	-	-

Scale: 1:100
1 2 3 4 m

Project No: 2138
Drawing Status: PLANNING
Dwg No: 1401
Date: 16/04/25
Rev: /
Scale: 1:100@A3
Drawn by: PH/PM
Checked by: CB

Project:
Bilsham Road, Yapton
Drawing:
Trent - Elevations
HT DCC - 2



Prepared By:
PLACE BY DESIGN
architecture | urban design | visualisation
© Copyright PLACE By Design
www.placebydesign.co.uk

Plot numbers:
As (Shown) - 63, 138
Opp (Shown) - 64, 137

Character Area:
Park View (South)

NDSS COMPLIANT

M4(2) COMPLIANT

Refer to engineering layout for level setting out

**All coloured front elevations are illustrative and brick
colour may vary, refer to Materials Plan no. 1111 for full
materials specification**