




As - Plot 136
Front Elevation

Opp - Plot 135

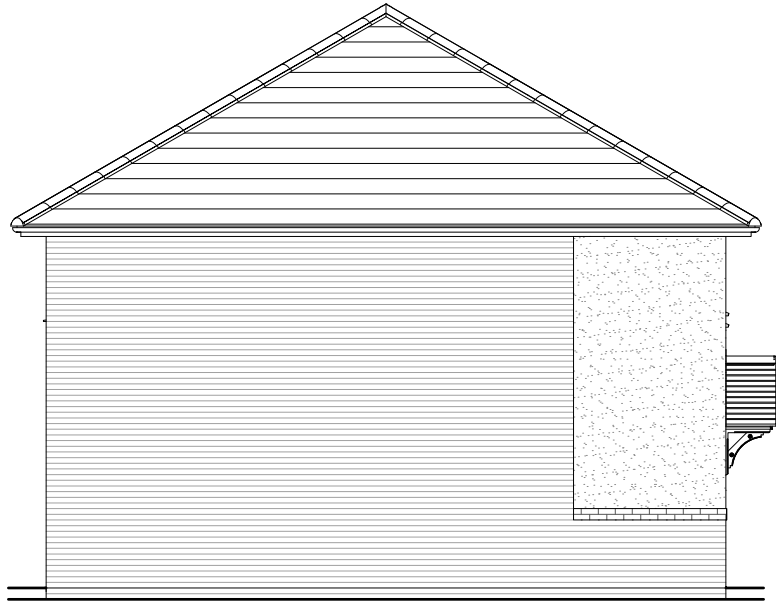


As
Left Elevation



Opp
Rear Elevation

As

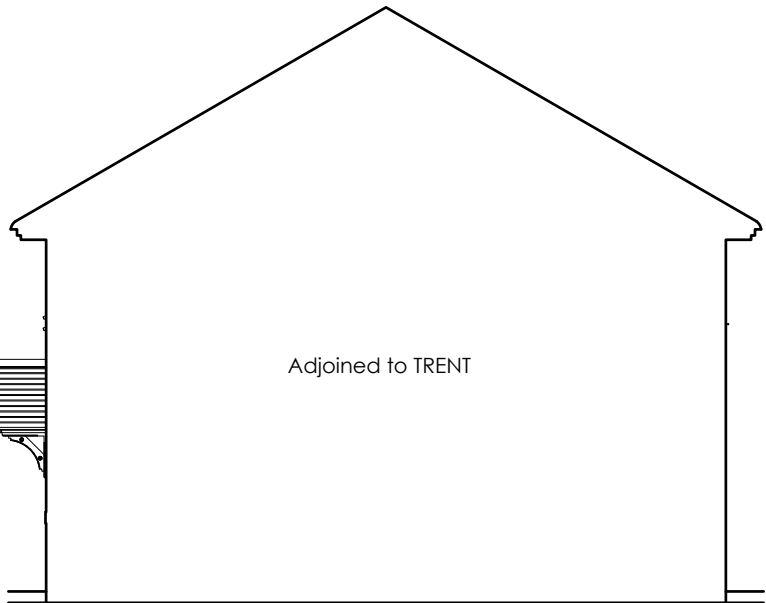

As
Right Section

Plot numbers:
As (Shown) - 136, 164
Opp (Shown) - 135, 163

Character Area:
Park View (South)

NDSS COMPLIANT

M4(2) COMPLIANT

Refer to engineering layout for level setting out

All coloured front elevations are illustrative and brick colour may vary, refer to Materials Plan no. 1111 for full materials specification

Includes OS Data © Crown copyright and database rights
2025 OS 0100031673

Contractors must work only to figured dimensions which are to be checked on site.

-	-	-	-
-	-	-	-
-	-	-	-
-	-	-	-
-	-	-	-
-	-	-	-

Rev.	Date	Description	Drawn by
------	------	-------------	----------

Scale: 1:100

1 2 3 4 m

Project No: 2138	Drawing Status: PLANNING		
Dwg No: 1402	Date: 16/04/25		
Rev: /	Scale: 1:100@A3	Drawn by: PH/PM	Checked by: CB

Project:
Bilsham Road, Yapton

Drawing:
Trent - Elevations

HT DCC - 2



Prepared By:

PLACE
BY DESIGN

architecture | urban design | visualisation

© Copyright PLACE By Design
www.placebydesign.co.uk