




As - Plot 60
Front Elevation

Opp Mid - Plot 61

Opp - Plot 62

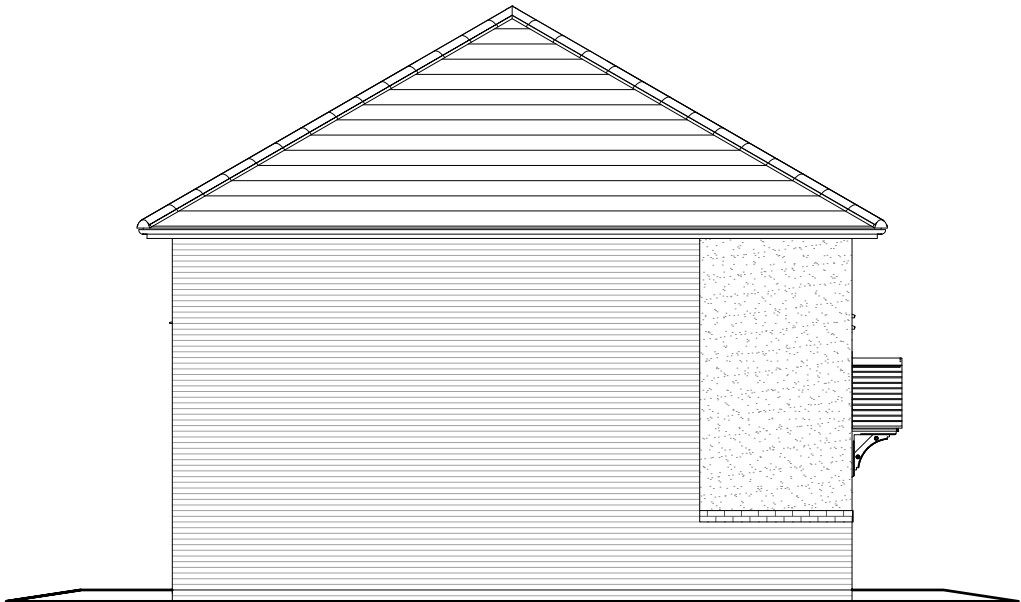


As
Left Elevation



Opp
Rear Elevation

Opp Mid

As

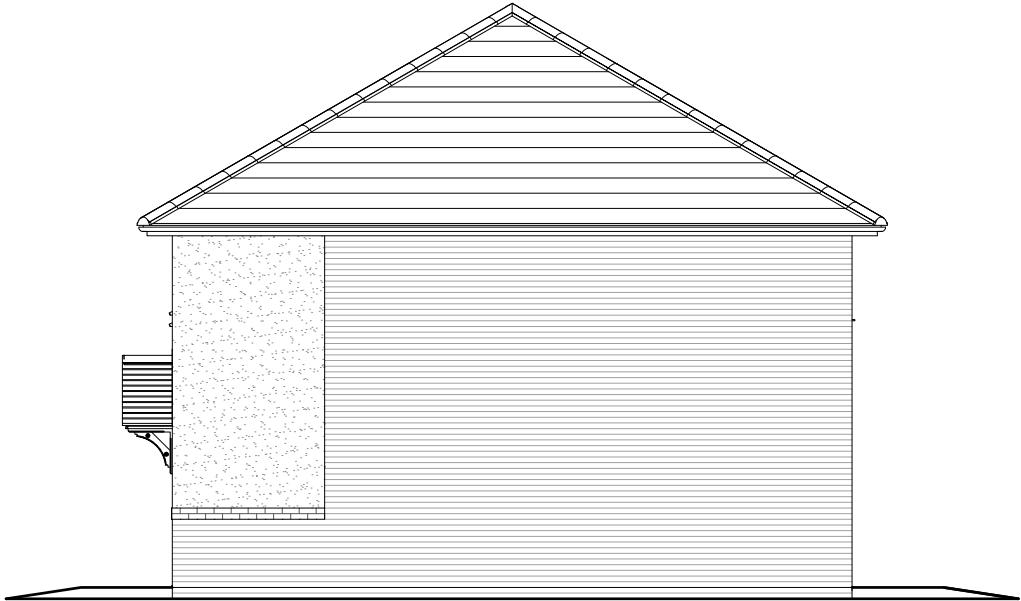

Opp
Right Elevation

Plot numbers:
As (Shown) - 60, 74, 79
Opp Mid (Shown) - 61, 75, 80
Opp (Shown) - 62, 76, 81

Character Area:
Park View (South)

NDSS COMPLIANT

M4(2) COMPLIANT

Refer to engineering layout for level setting out
All coloured front elevations are illustrative and brick colour may vary, refer to Materials Plan no. 1111 for full materials specification

Includes OS Data © Crown copyright and database rights
2025 OS 0100031673
Contractors must work only to figured dimensions which are to be checked on site.

Rev.	Date	Description	Drawn by
-	-	-	-
-	-	-	-
-	-	-	-
-	-	-	-
-	-	-	-

Scale: 1:100
1 2 3 4 m

Project No: 2138	Drawing Status: PLANNING
Dwg No: 1406	Date: 16/04/25
Rev: /	Scale: 1:100@A3
Drawn by: PH/PM	Checked by: CB

Project:
Bilsham Road, Yapton
Drawing:
Trent - Elevations
HT DCC - 2



Prepared By:
PLACE BY DESIGN
architecture | urban design | visualisation
© Copyright PLACE By Design
www.placebydesign.co.uk