




As - Plot 23
Front Elevation

Opp Mid - Plot 24

Opp - Plot 25

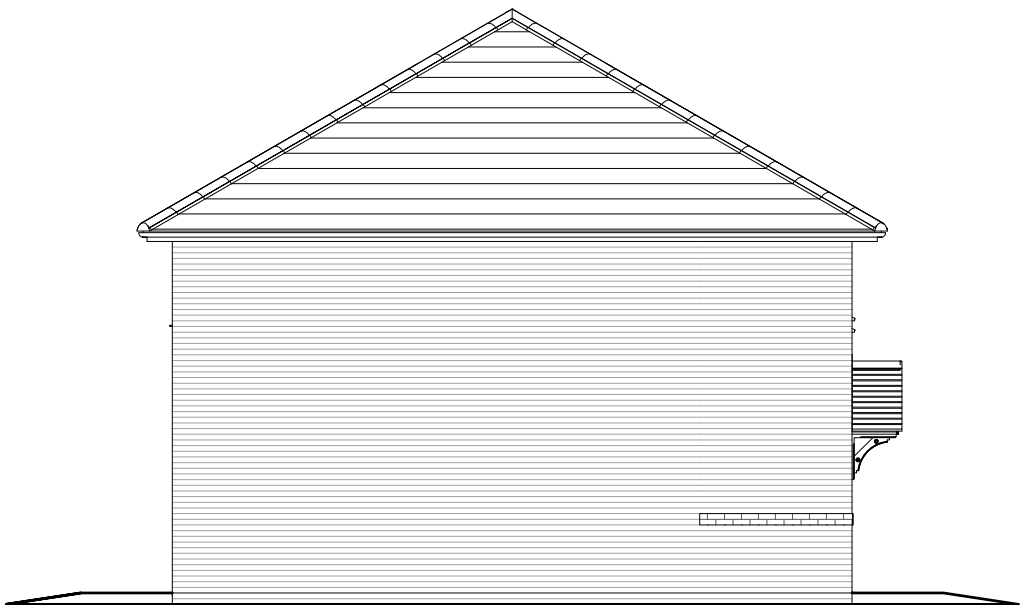


As - Plot 23
Left Elevation



Opp - Plot 25
Rear Elevation

Opp Mid - Plot 24

As - Plot 23

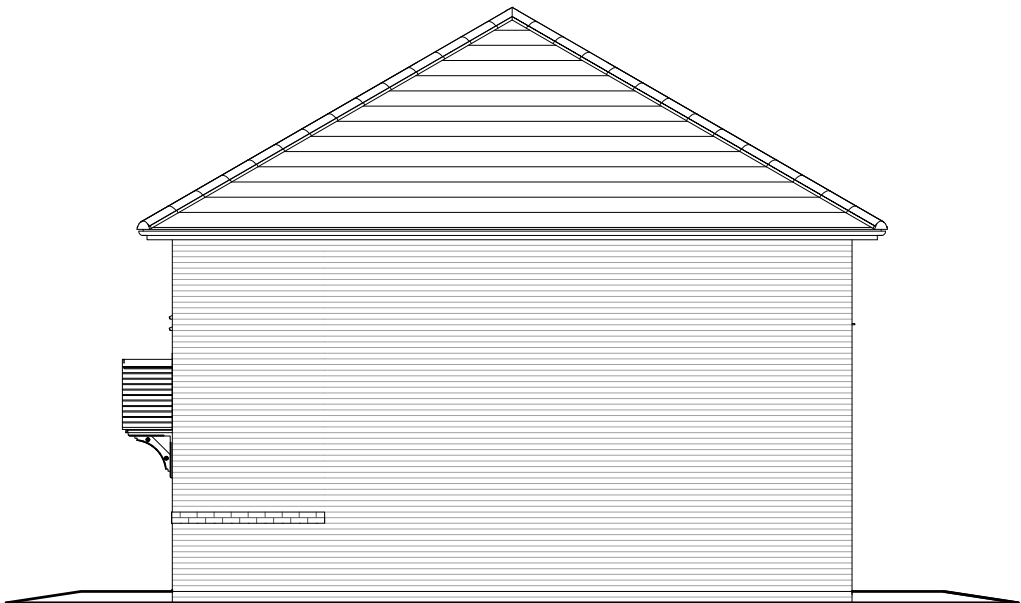

Opp - Plot 25
Right Elevation

Plot numbers:
As (Shown) - 23
Opp Mid (Shown) - 24
Opp (Shown) - 25

Character Area:
Park Avenue (North)

NDSS COMPLIANT

M4(2) COMPLIANT

Refer to engineering layout for level setting out

All coloured front elevations are illustrative and brick
colour may vary, refer to Materials Plan no. 1111 for full
materials specification

Rev.	Date	Description	Drawn by
-	-	-	-
-	-	-	-
-	-	-	-
-	-	-	-
-	-	-	-

Scale: 1:100
1 2 3 4 m

Project No: 2138	Drawing Status: PLANNING
Dwg No: 1407	Date: 16/04/25
Rev: /	Scale: 1:100@A3
Drawn by: PH/PM	Checked by: CB

Project:
Bilsham Road, Yapton
Drawing:
Trent - Elevations
HT DCC - 2

