



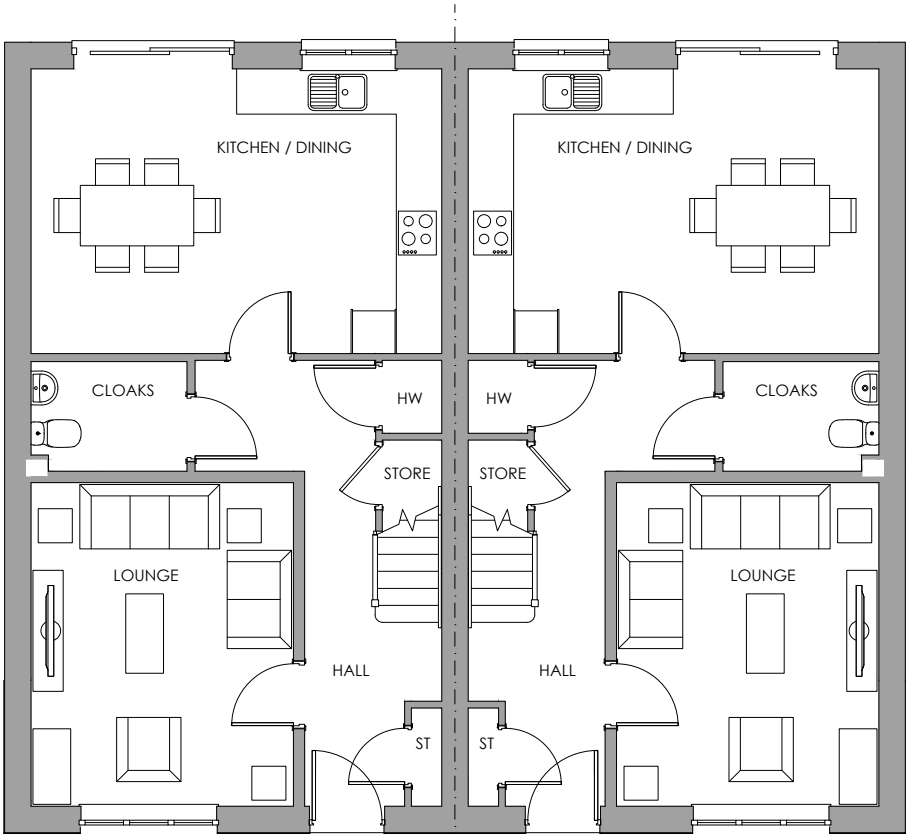

As - Plot 77
Ground Floor Plan

Opp - Plot 78

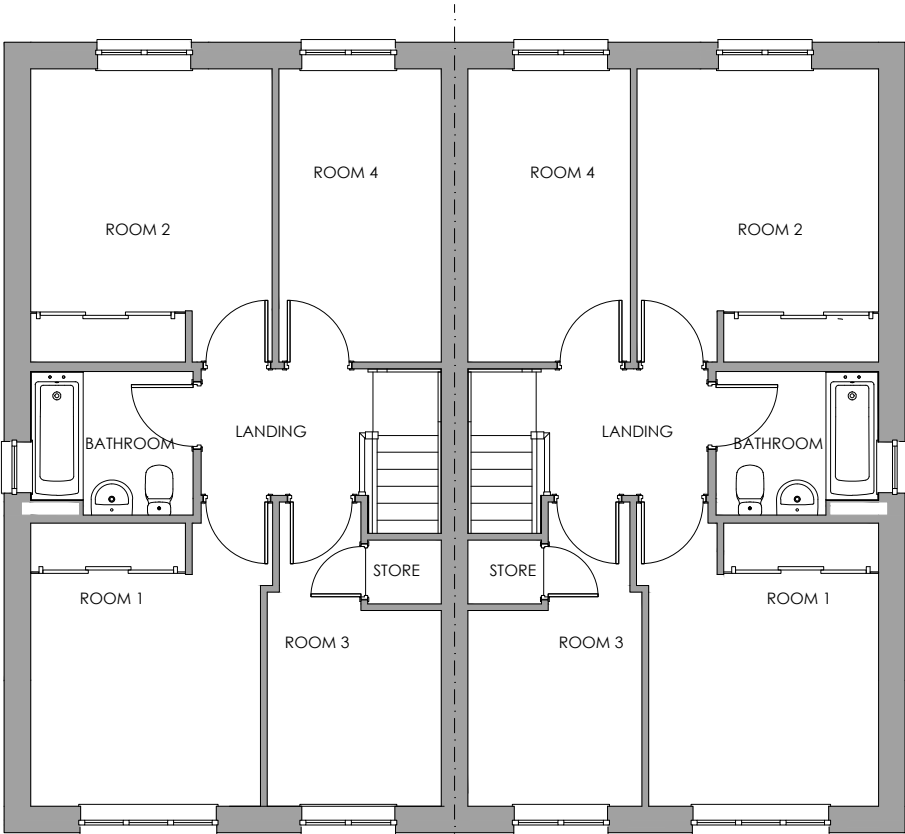

As - Plot 77
First Floor Plan

Opp - Plot 78

Rev.	Date	Description	Drawn by
-	-	-	-
-	-	-	-
-	-	-	-
-	-	-	-

Scale: 1:100

1 2 3 4 m

Project No: 2138	Drawing Status: PLANNING		
Dwg No: 1430	Date: 16/04/25		
Rev: /	Scale: 1:100@A3	Drawn by: PH/PM	Checked by: CB

Project:
Bilsham Road, Yapton

Drawing:
Tyne - Floor Plans

HT DCC - 2



Prepared By:

PLACE
BY DESIGN

architecture | urban design | visualisation

© Copyright PLACE By Design www.placebydesign.co.uk

Plot numbers:
As (Shown) - 77
Opp (Shown) - 78

Character Area:
Park View (South)

NDSS COMPLIANT

M4(2) COMPLIANT

Refer to engineering layout for level setting out

**All coloured front elevations are illustrative and brick
colour may vary, refer to Materials Plan no. 1111 for full
materials specification**