




As - Plot 77
Front Elevation

Opp - Plot 78

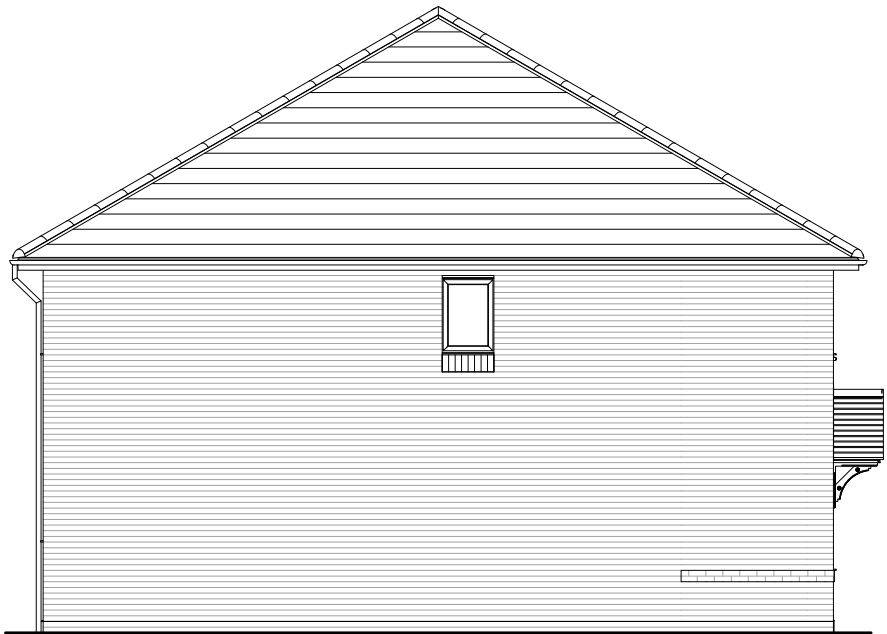

As - Plot 77
Left Elevation



As - Plot 78
Rear Elevation

Opp - Plot 77



Opp - Plot 78
Right Elevation

Plot numbers:
As (Shown) - 77
Opp (Shown) - 78

Character Area:
Park View (South)

NDSS COMPLIANT

M4(2) COMPLIANT

Refer to engineering layout for level setting out
All coloured front elevations are illustrative and brick colour may vary, refer to Materials Plan no. 1111 for full materials specification

Includes OS Data © Crown copyright and database rights
2025 OS 0100031673
Contractors must work only to figured dimensions which are to be checked on site.

Rev.	Date	Description	Drawn by
-	-	-	-
-	-	-	-
-	-	-	-
-	-	-	-
-	-	-	-
-	-	-	-

Scale: 1:100
1 2 3 4 m

Project No: 2138	Drawing Status: PLANNING
Dwg No: 1431	Date: 16/04/25
Rev: /	Scale: 1:100@A3
Drawn by: PH/PM	Checked by: CB

Project:
Bilsham Road, Yapton

Drawing:
Tyne - Elevations
HT DCC - 2

Client:

Prepared By:

architecture | urban design | visualisation
© Copyright PLACE By Design www.placebydesign.co.uk