



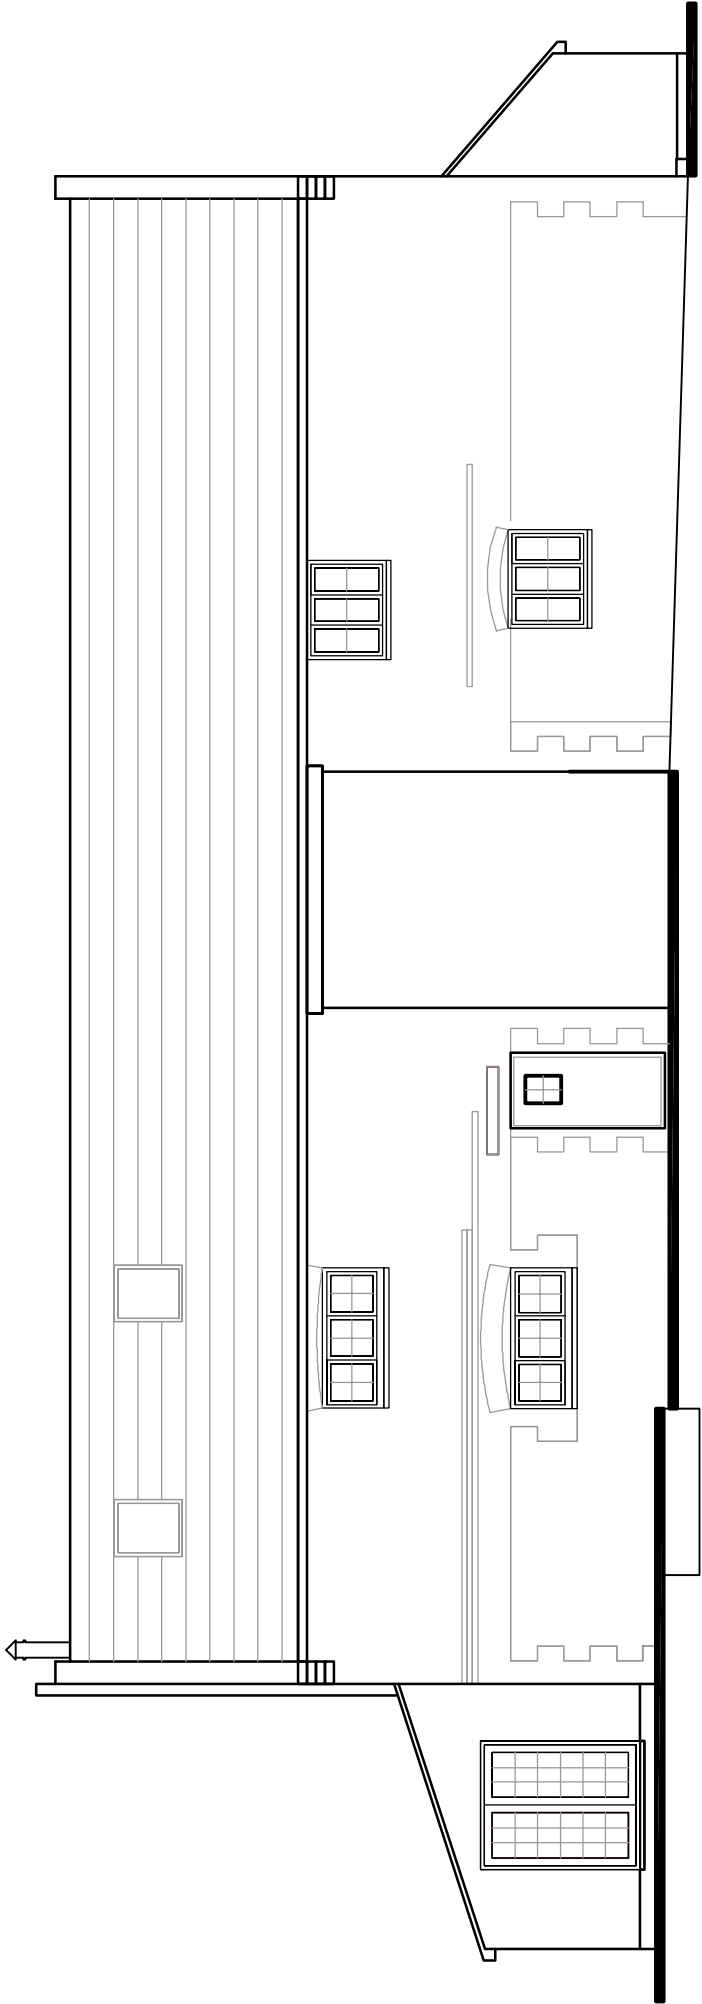

EXISTING & PROPOSED NORTH EAST ELEVATION 1:100

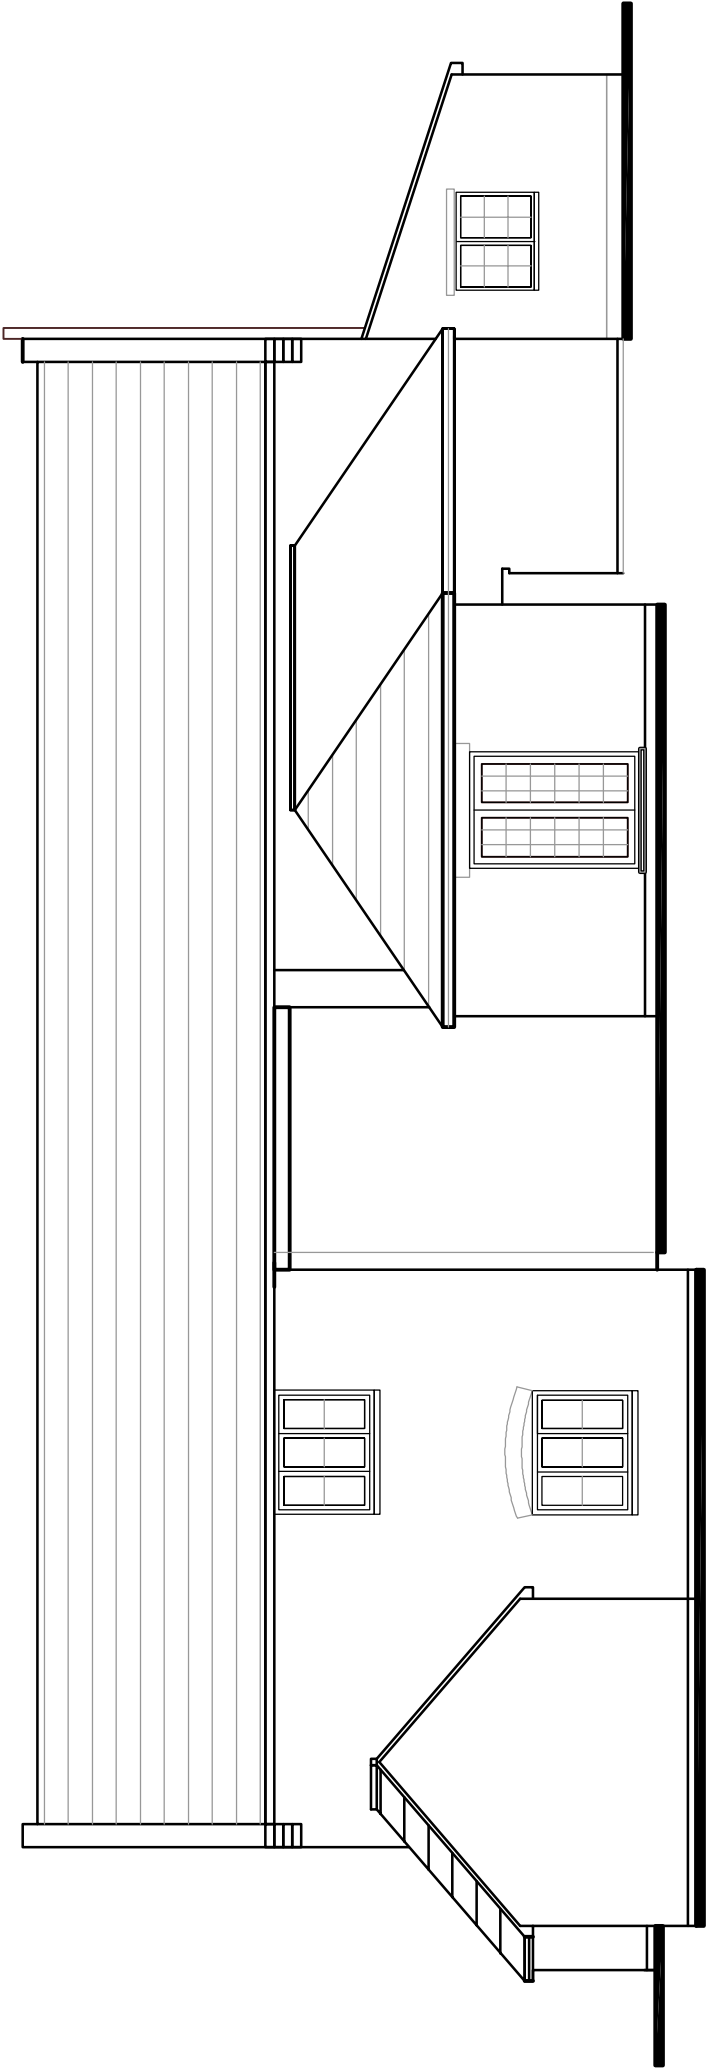

EXISTING & PROPOSED SOUTH WEST ELEVATION 1:100

Amdesign

ARCHITECTURE DESIGN DEVELOPMENT
Leeza Aldis-Hobbs ARB RIBA SPAB

/mob: 07756 329400

✉-mail: leeza@amdesignltd.co.uk

PROJECT

DOVECOTE
HOBBS COURT
BILSHAM RD, YAPTON
BN18 0JY
PROJECT STAGE
PI ANNING

DRAWING

ELEVATIONS

DRAWING No

243/03

SCALE

1:100

DATE

NOV 2017

REVISION

DRAWN

CHECKED

LA

LETTER

REVISION

DATE

This scheme is subject to town planning and all other necessary consents. All dimensions and levels to be checked on site. This drawing is to be read in conjunction with other relevant drawings and documents. Report all discrepancies to the Architect before work commences.