
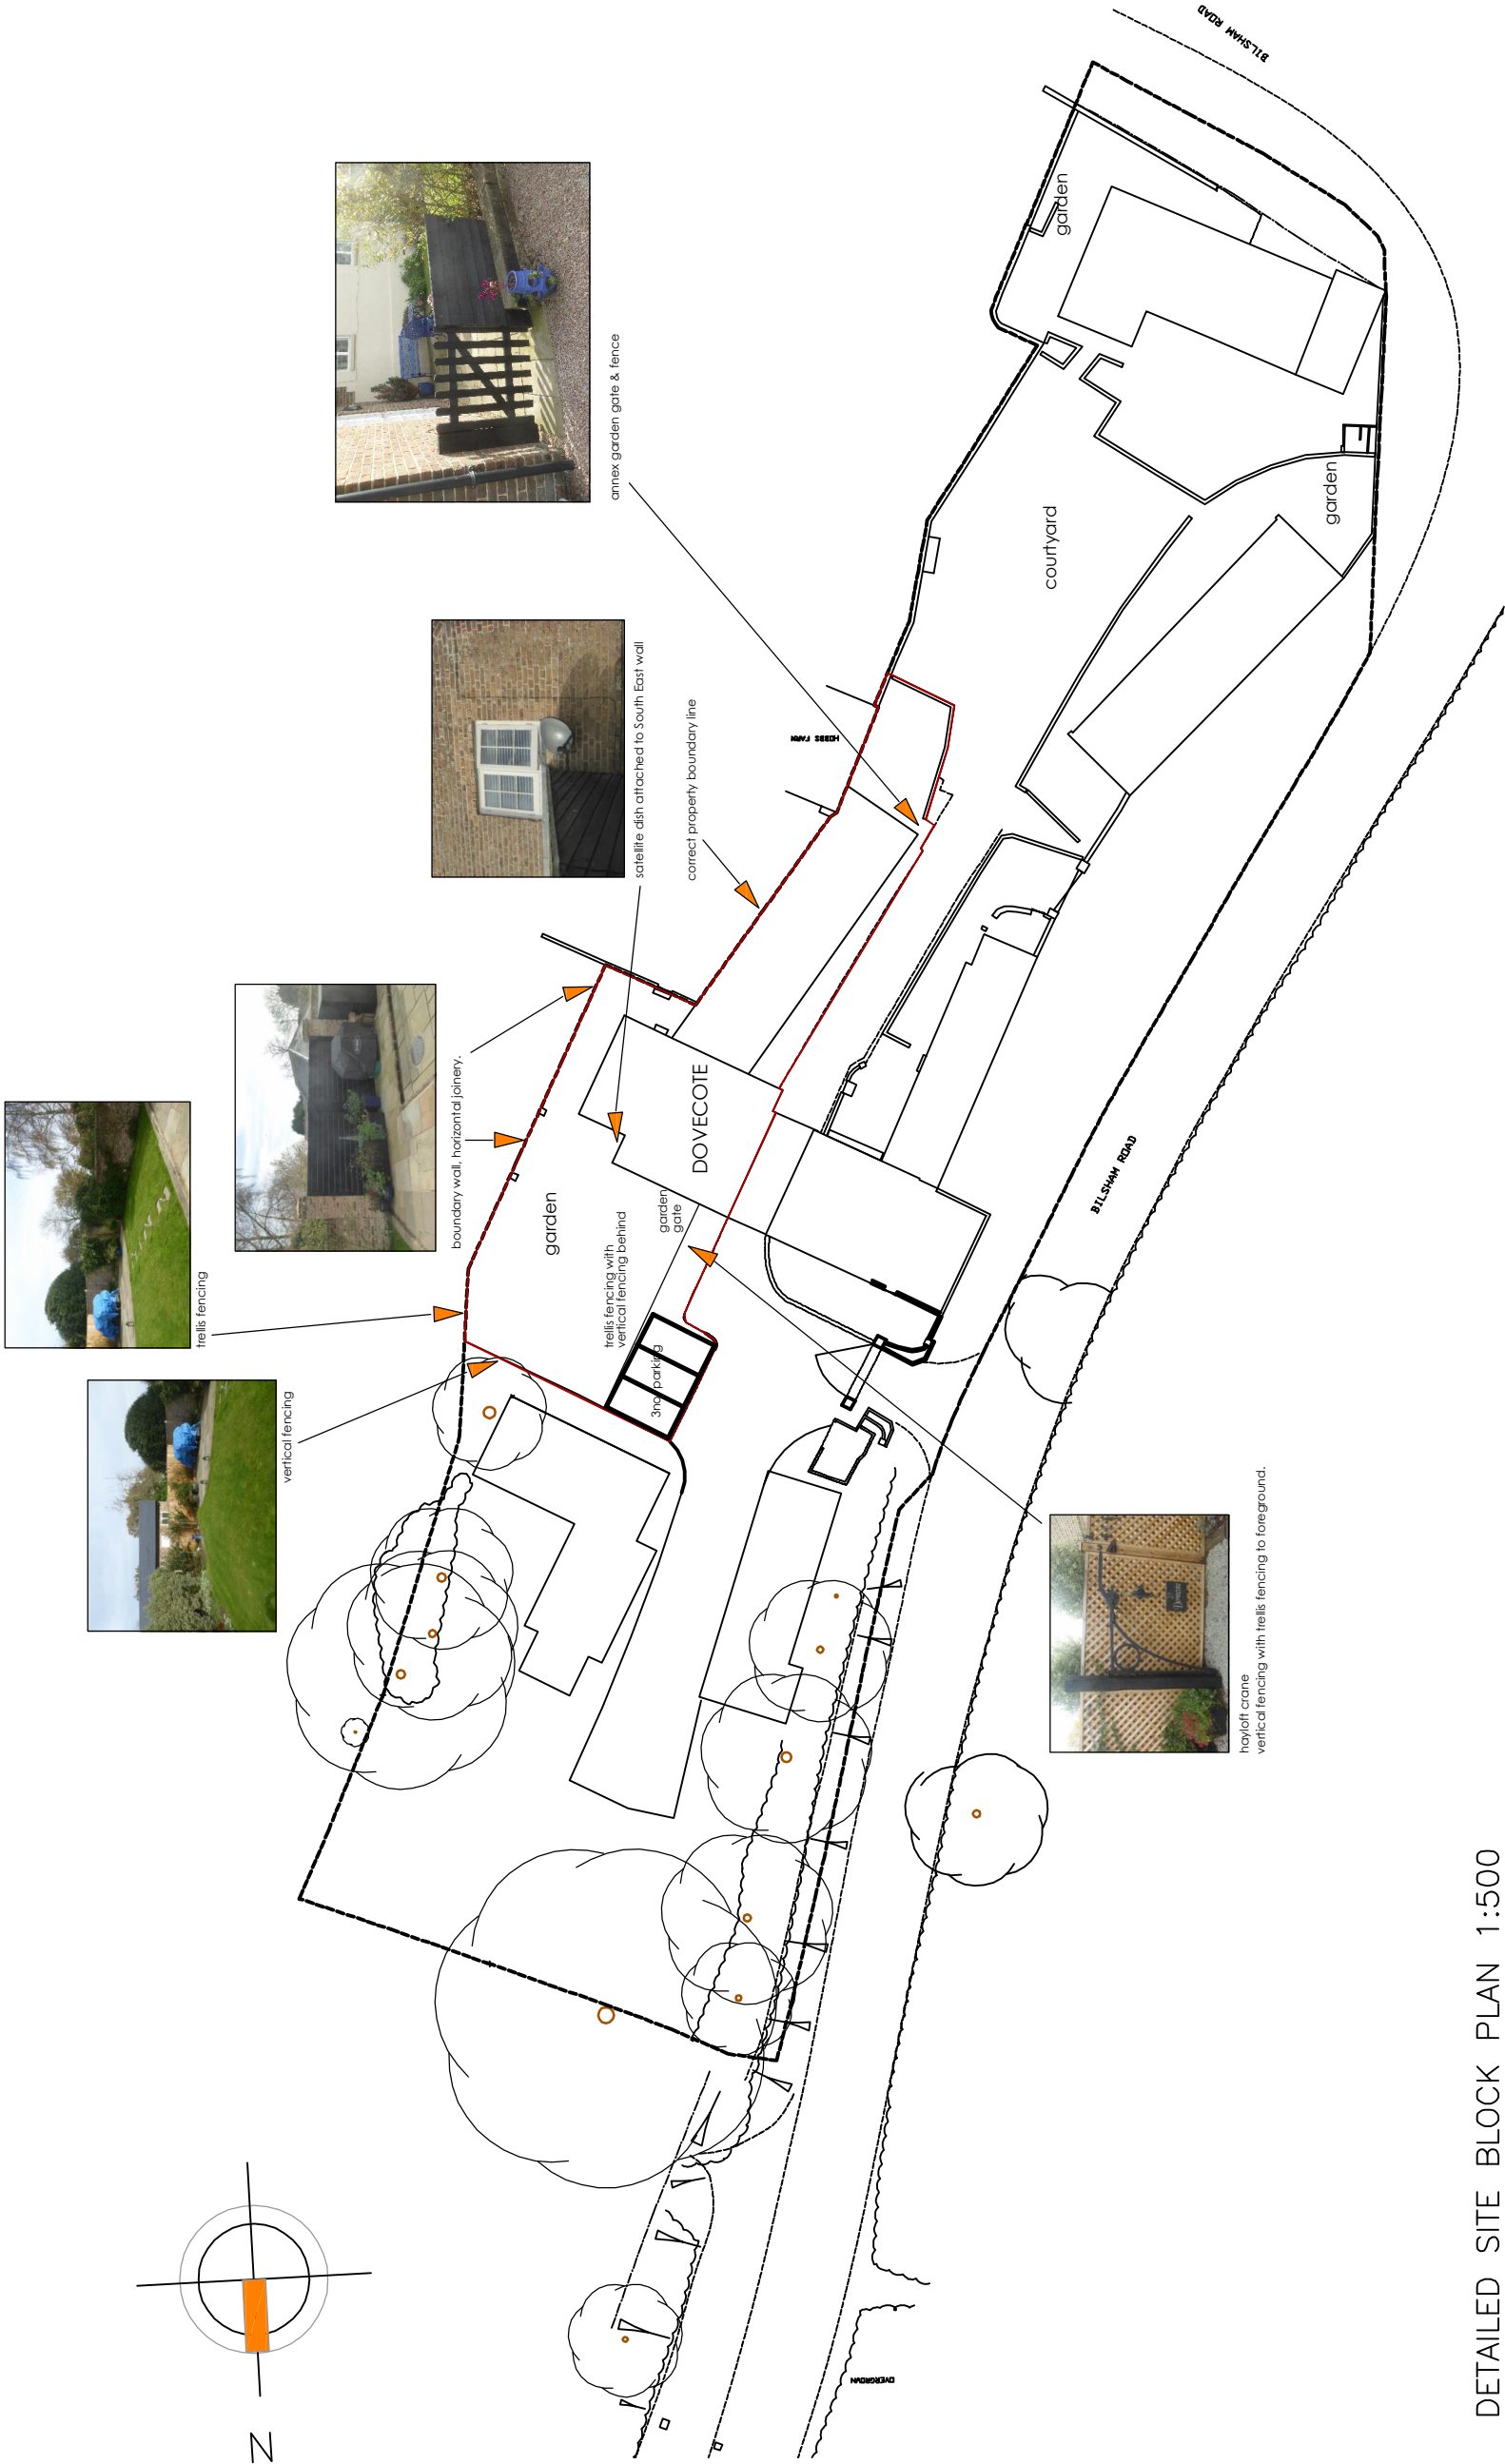


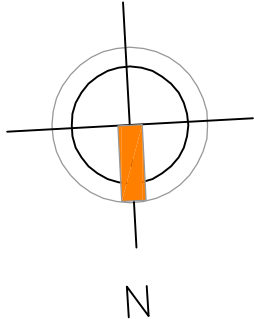

DETAILED SITE BLOCK PLAN 1:500

Amdesign ARCHITECTURE DESIGN DEVELOPMENT eeza Aldis-Hobbs ARB RIBA SPAB /obj: 07756 329400 -mail: leeza@amdesignltd.co.uk	PROJECT DOVECOTE HOBBS COURT BILSHAM RD, YAPTON BN18 OJY PROJECT STAGE PI ANNING	DRAWING SITE PLAN DRAWING No 243/05 SCALE 1:500 DATE NOV 2017	REVISION DRAWN LA CHECKED				
				LETTER	REVISION	DATE	
				This scheme is subject to town planning and all other necessary consents. All dimensions and levels to be checked on site. This drawing is to be read in conjunction with other relevant drawings and documents. Report all discrepancies to the Architect before work commences.			