



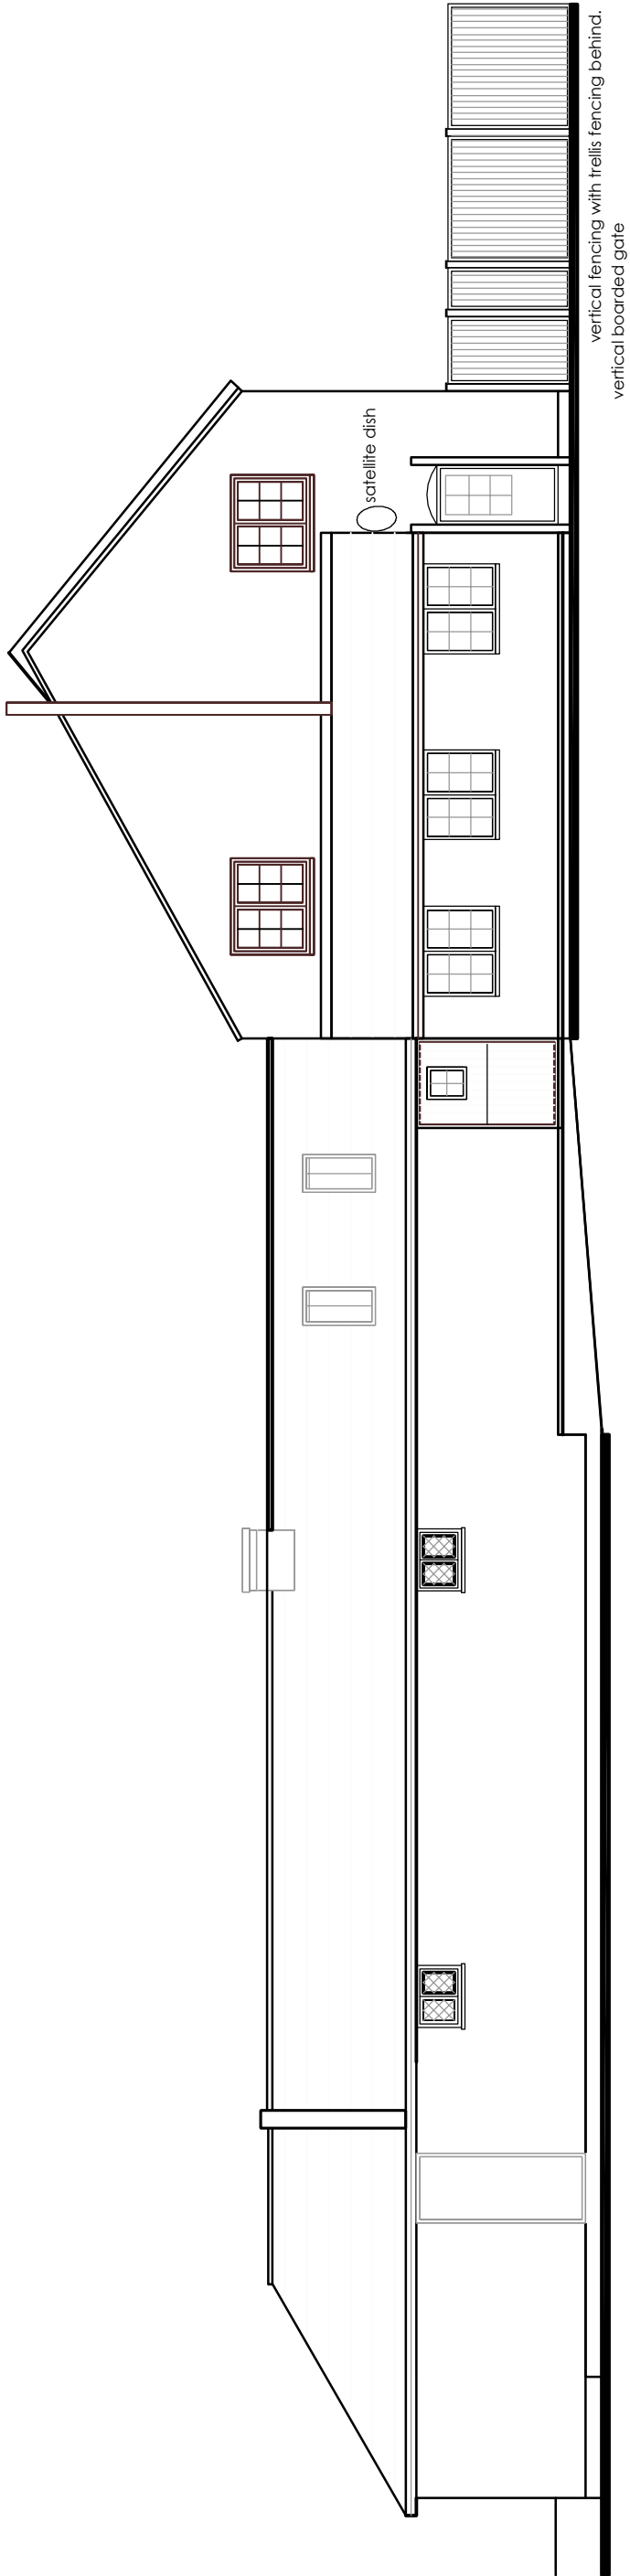

EXISTING & PROPOSED SOUTH EAST ELEVATION 1:100

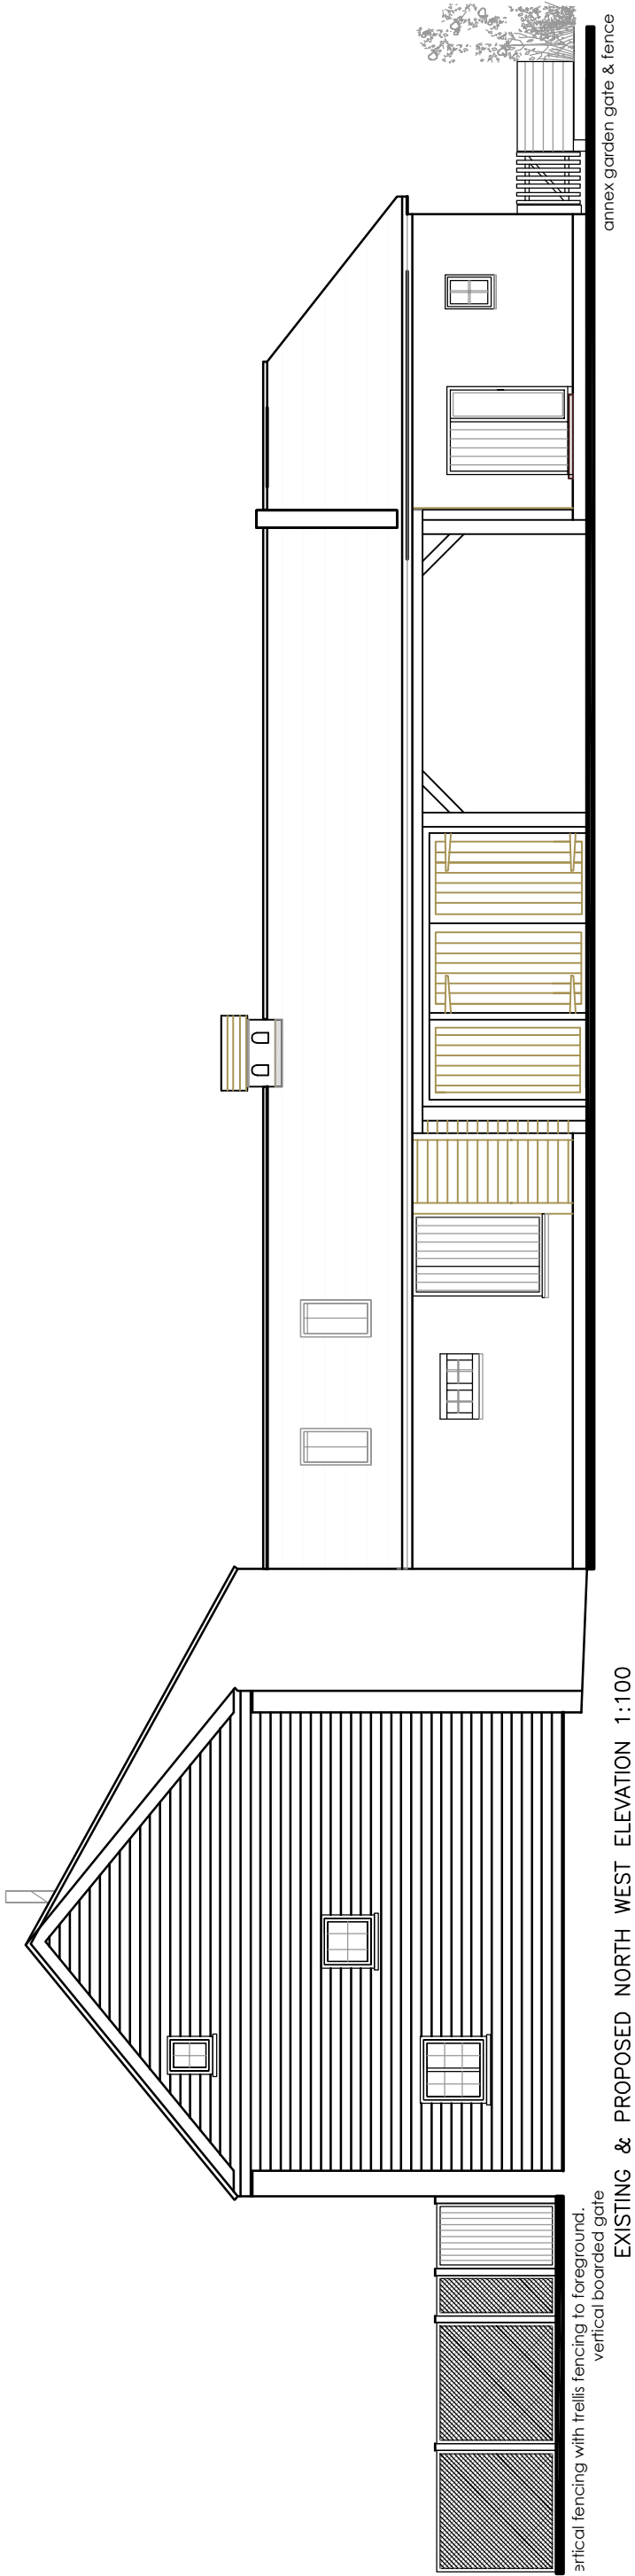

Amdesign
ARCHITECTURE DESIGN DEVELOPMENT
Leeza Aldis-Hobbs ARB RIBA SPAB
/lob: 07756 329400
E-mail: leeza@amdesignltd.co.uk

PROJECT
**DOVECOTE
HOBBS COURT
BILSHAM RD, YAPTON
BN18 0JY**
PROJECT STAGE
PI ANNING

DRAWING
ELEVATIONS
DRAWING No
243/02
SCALE 1:100
DATE NOV 2017
REVISION
DRAWN
CHECKED
LA

LETTER	REVISION	DATE
This scheme is subject to town planning and all other necessary consents. All dimensions and levels to be checked on site. This drawing is to be read in conjunction with other relevant drawings and documents. Report all discrepancies to the Architect before work commences.		