



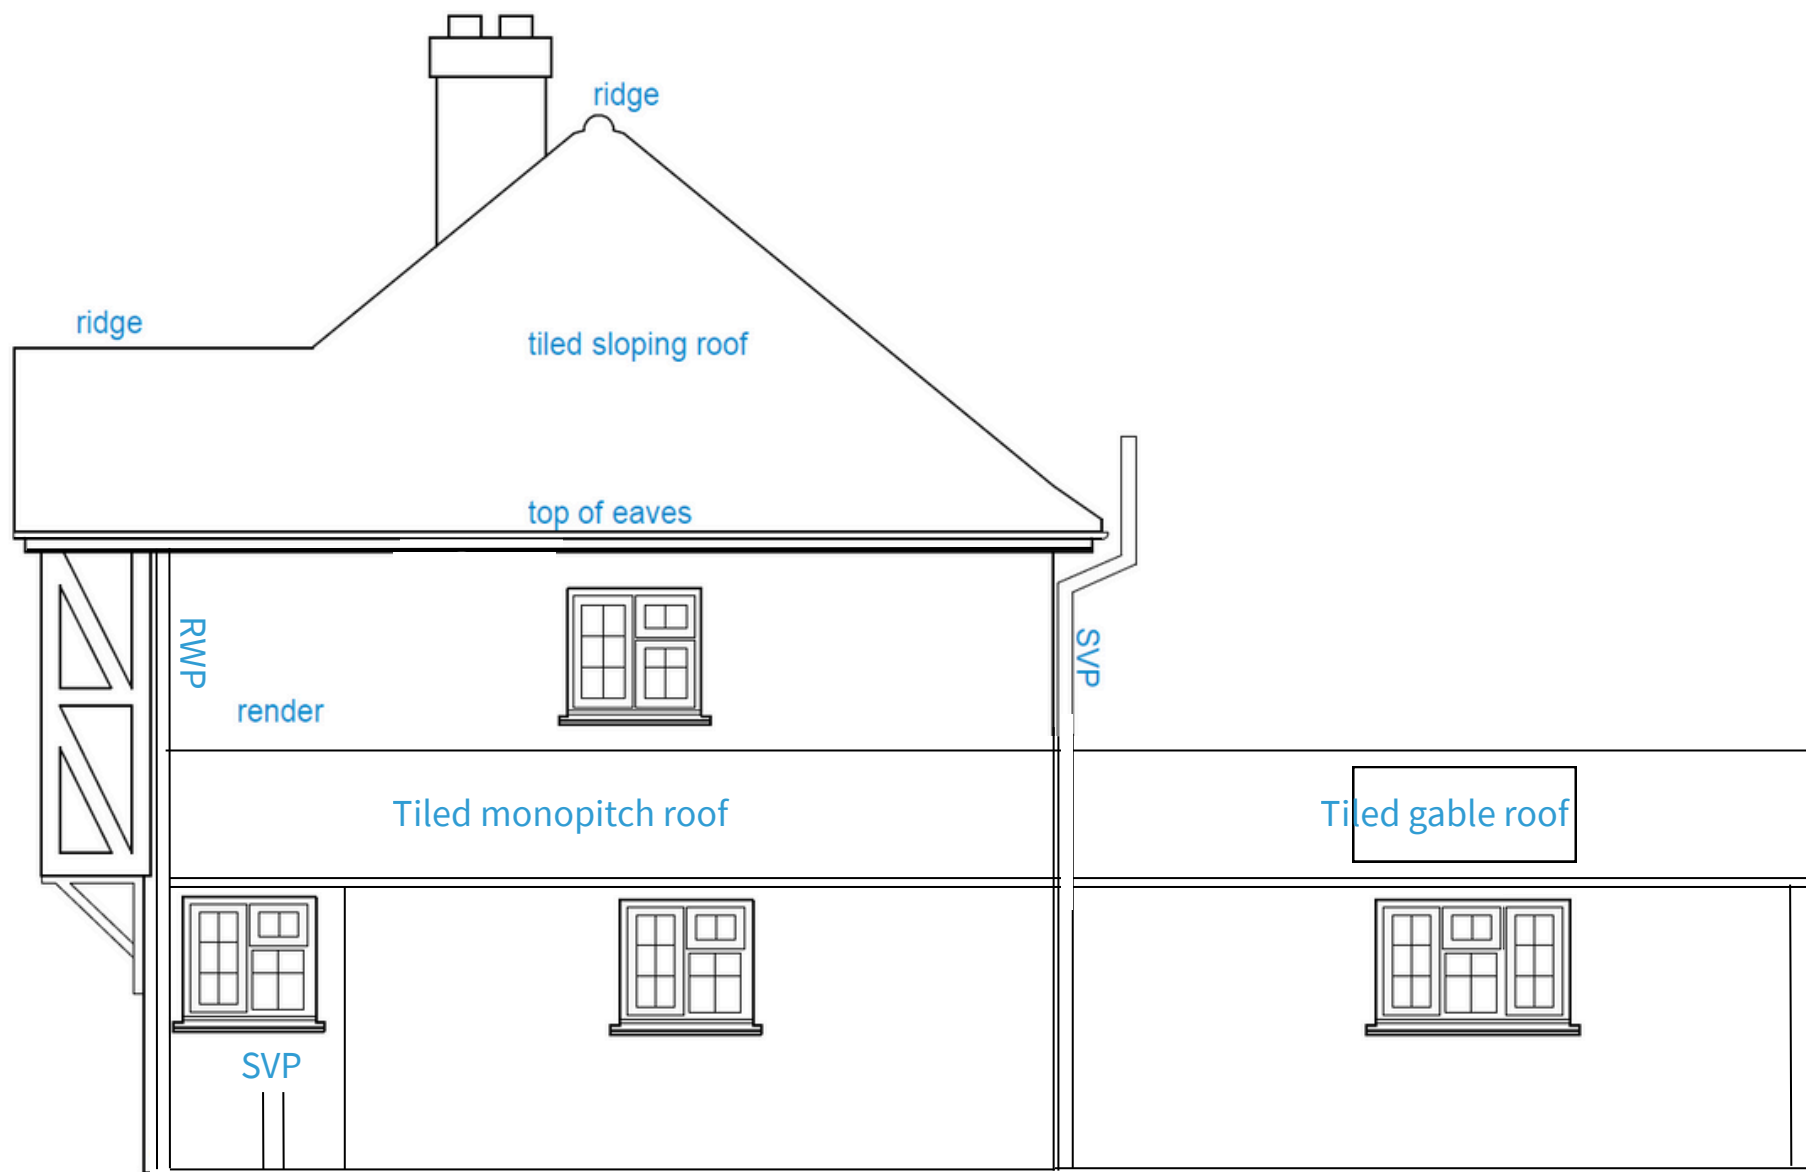

SOUTH WEST ELEVATION 1:100

Eaves
3.0 Metres

Ridge
4.0 Metres

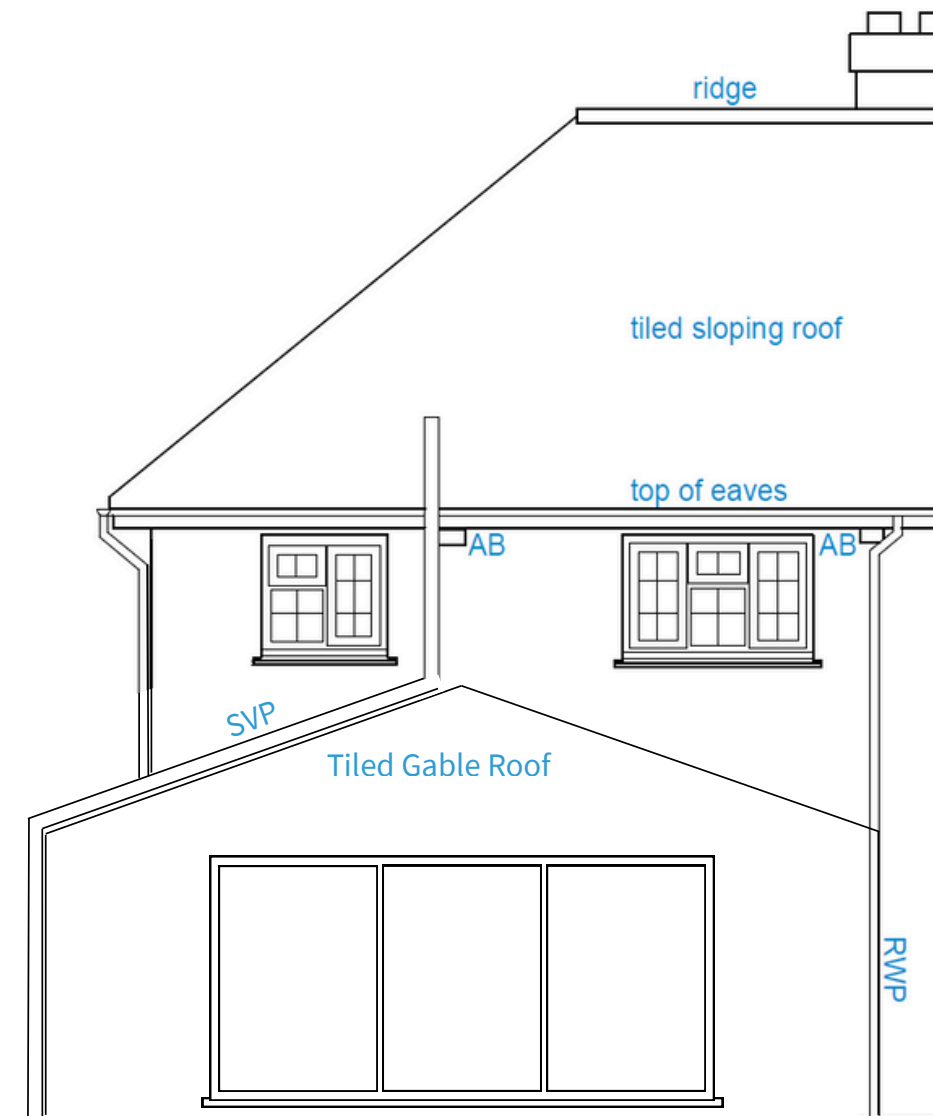

REAR ELEVATION 1:100

Drawn by
Toby Roberts-Davies

Date
28/12/2025

Title
18 WVD Extension Heights