




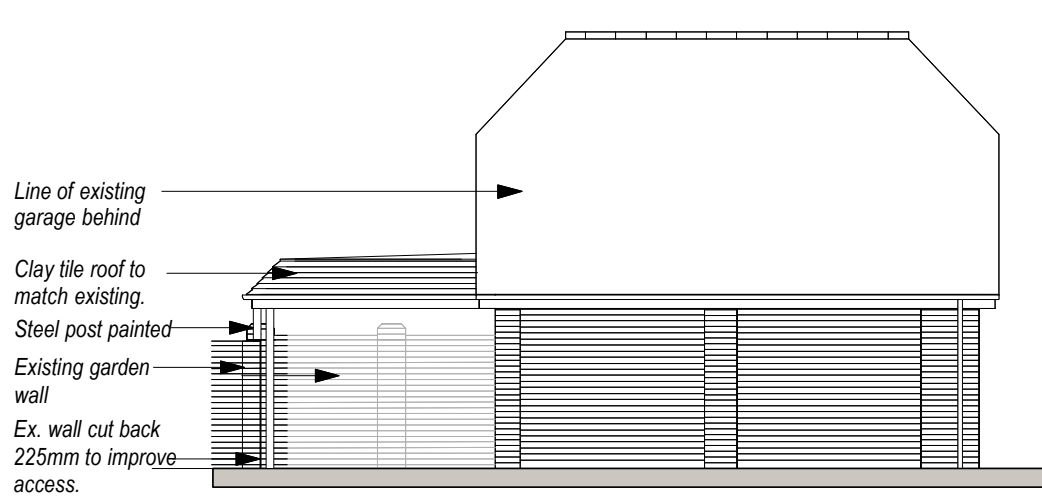


FRONT ELEVATION

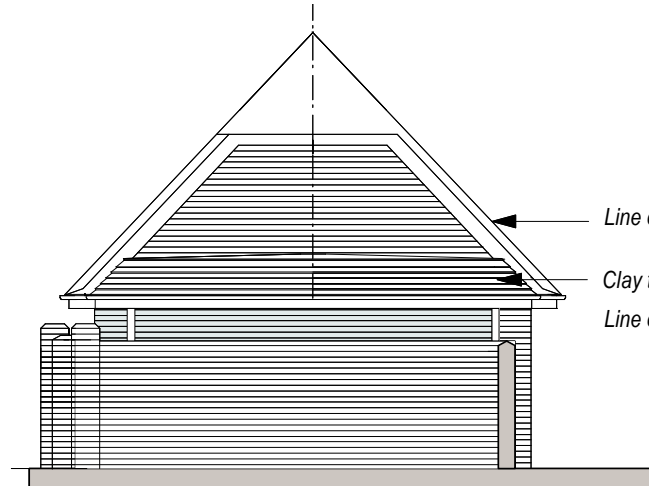


SIDE ELEVATION FROM NEIGHBOUR'S GARDEN

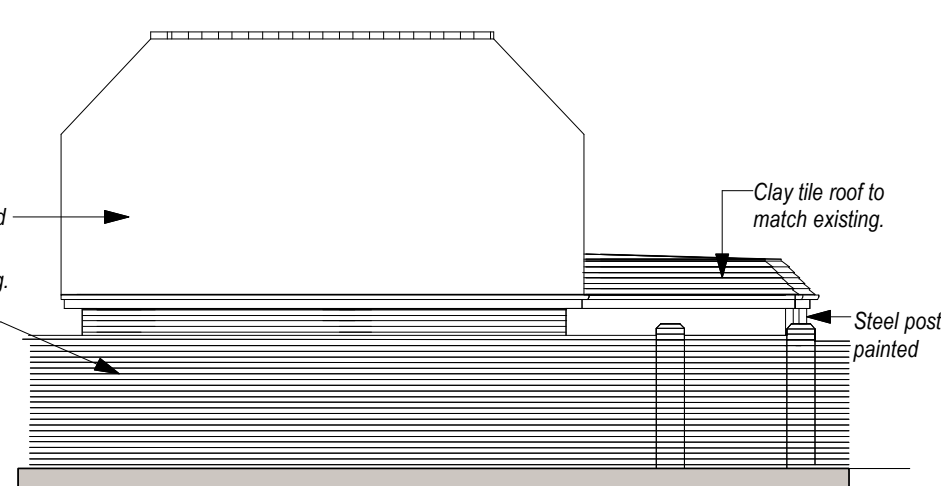


REAR ELEVATION FROM NEIGHBOUR'S GARDEN

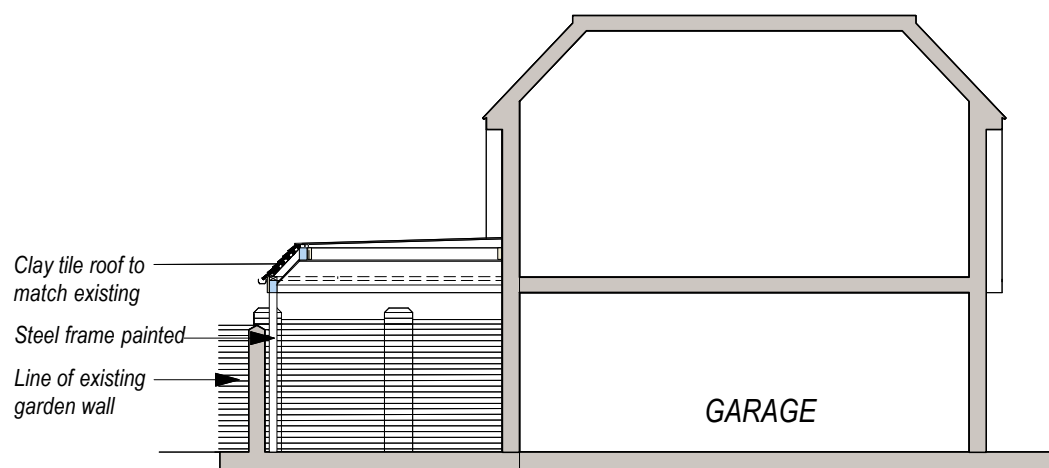



SECTION A-A

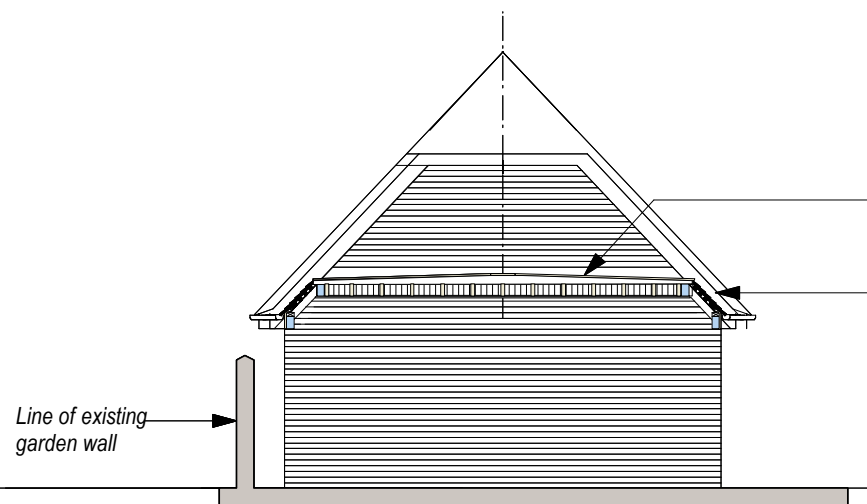


SECTION B-B

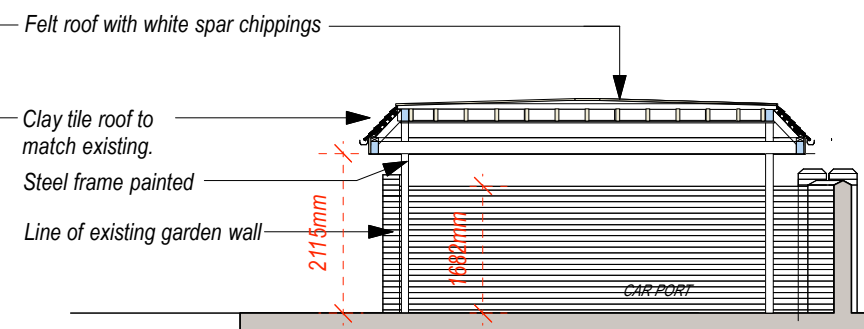

SECTION C-C

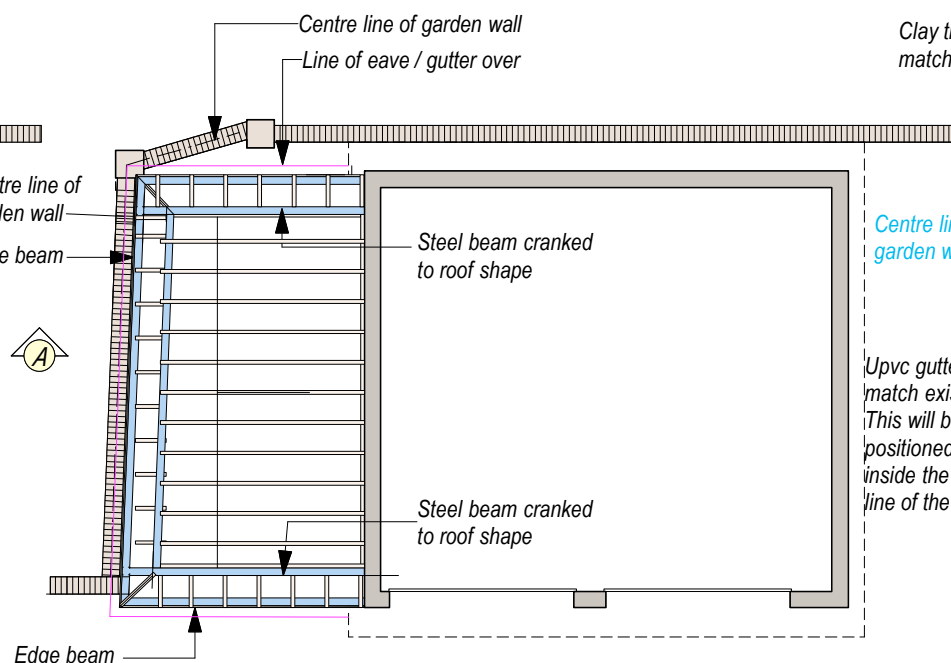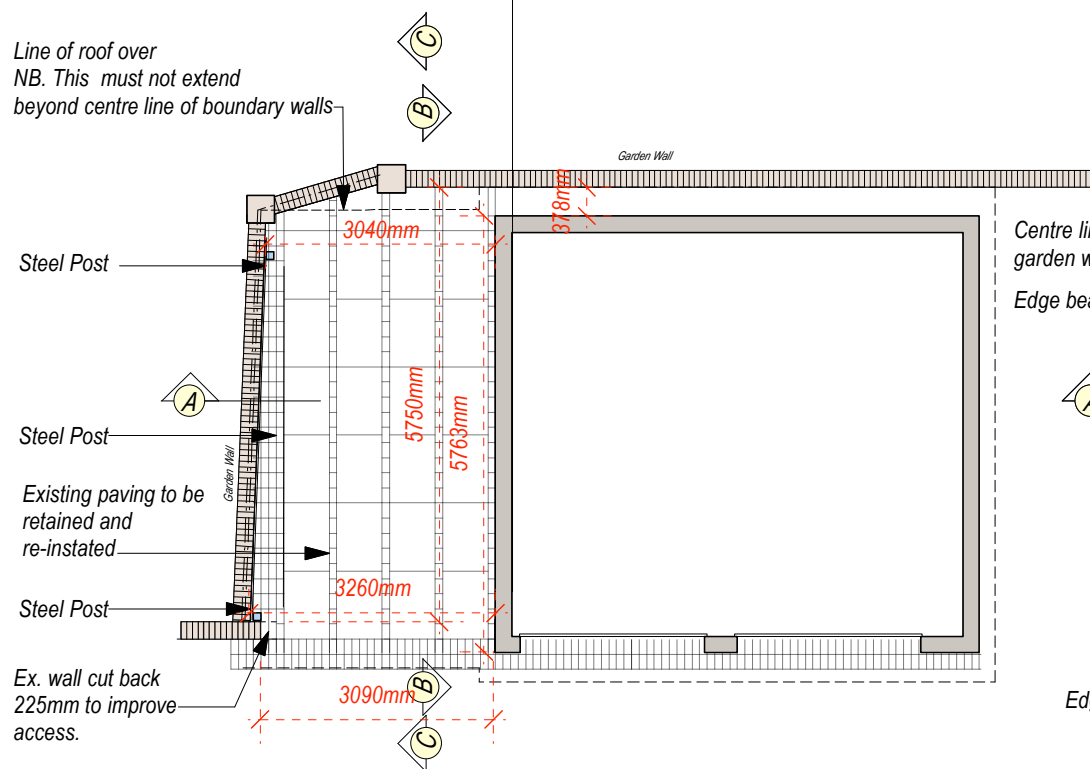

ROOF STRUCTURE PLAN

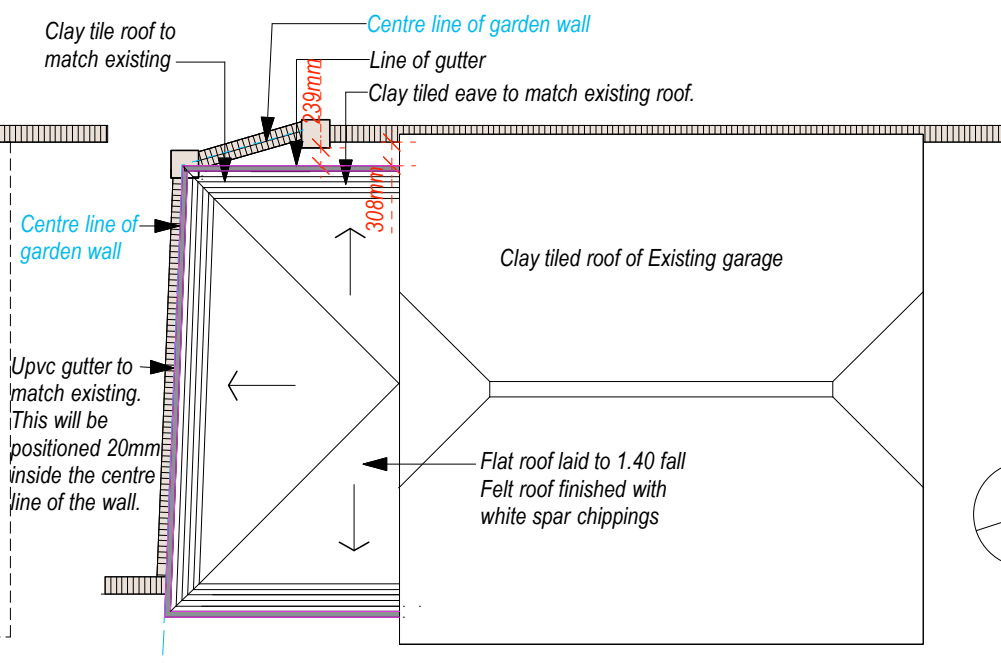

ROOF PLAN

Scale 1:100

LEGEND

- A: Roof amended to ensure that it does not overhang the c/l of boundary wall. 3 Feb 2011
- B: Drawing re-scaled from 1:50 to 1:100 to fit A3 format. Dims added. 28 September 2018
- C: Roof and structure altered to follow line of east garden wall. Front garden wall cut back 225mm. 1 November 2018

Duncan O'Kelly Partnership

Garden House Studio,
Eartham, Chichester,
West Sussex, PO 18 OLS.
Tel 01243 814673 Fax 01243 814532

ILEX COTTAGE CHURCH ROAD YAPTON

PROPOSED NEW CAR PORT

date: DECEMBER 2010

scale: 1 : 100

drawing no: 2088. 201C