


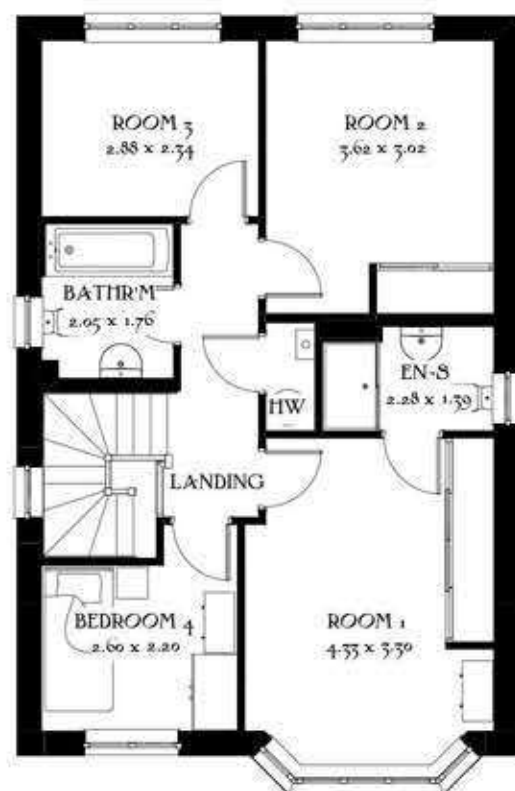


First Floor



Front Elevation



Side Elevation

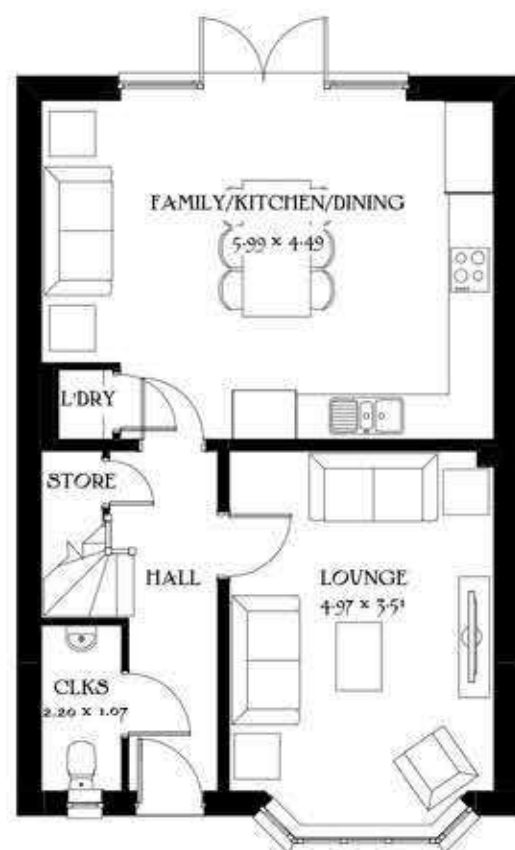

Ground Floor



Rear Elevation



Side Elevation

Job No. A855
 Drg No. 47
 Rev. ~

Scale 1:100 @_A3
 0m 1m 2m 3m 4m 5m

Stratford
 Heritage Collection
 F Series
 1218 ft² 113.19 m²
 Elevation Code: A1
 Date: May 2019
 EF_STRA_DM.8
 Rev: B