


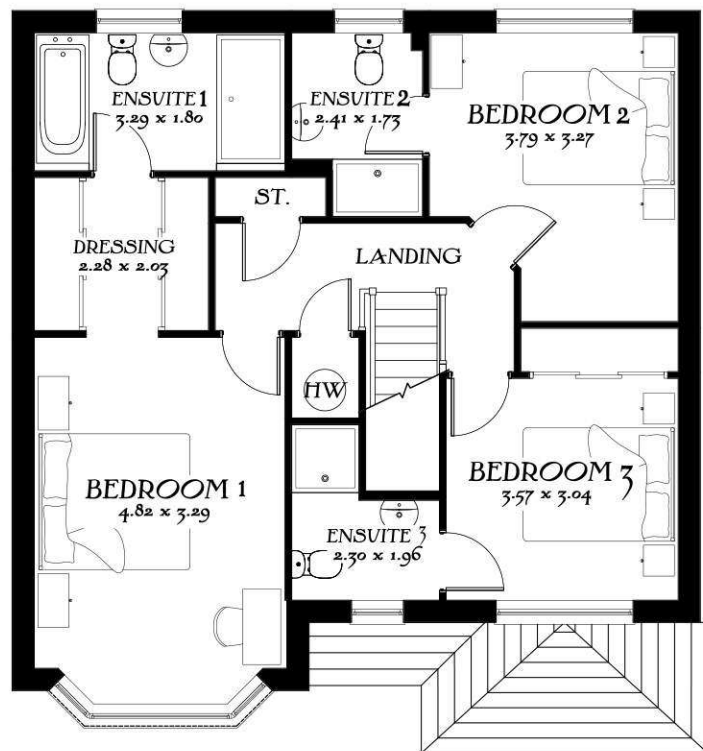


First Floor



Front Elevation




Side Elevation

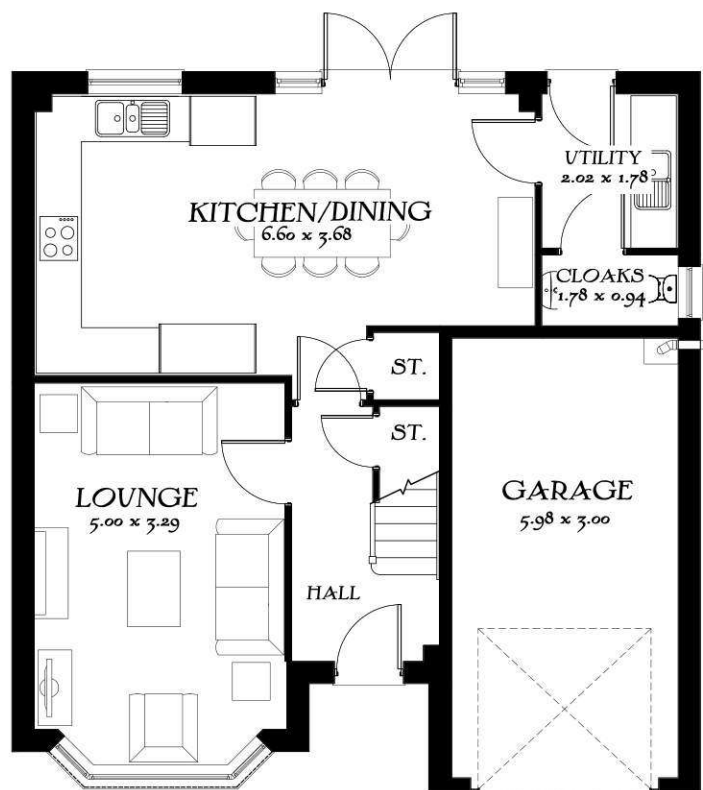

Ground Floor



Rear Elevation

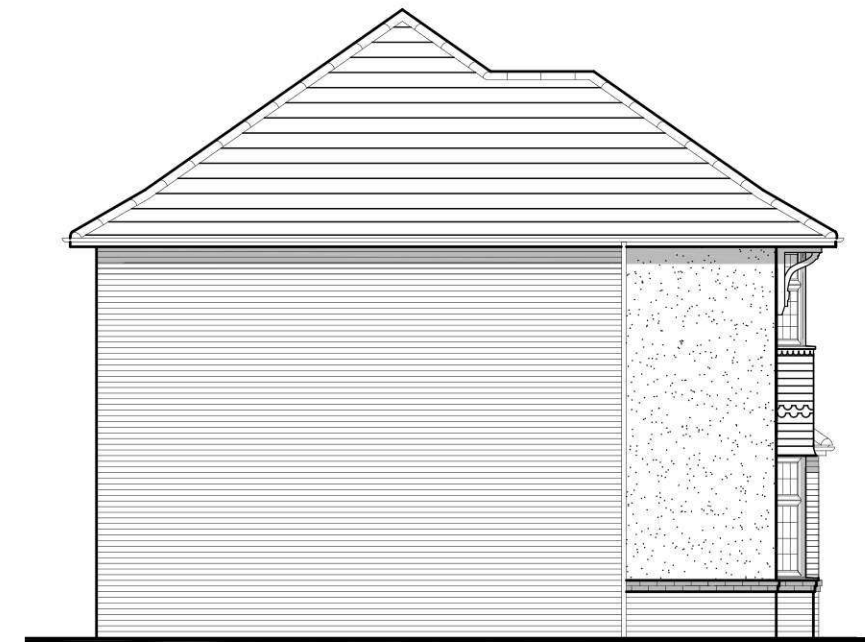

Side Elevation

The Oxford Lifestyle

Heritage Collection
"2017 Edition"

EF Series Render (A1)

1318sqft 122.43m²

DATE: Nov 2017

REV: -

EF_OXFOQ_DM.1

Drawing scale 1:100 @ A3



Job No. Drg No. Rev.
A855 19 ~
Scale 1:100
0 1 2 3 4 5 (m)