





Front Elevation

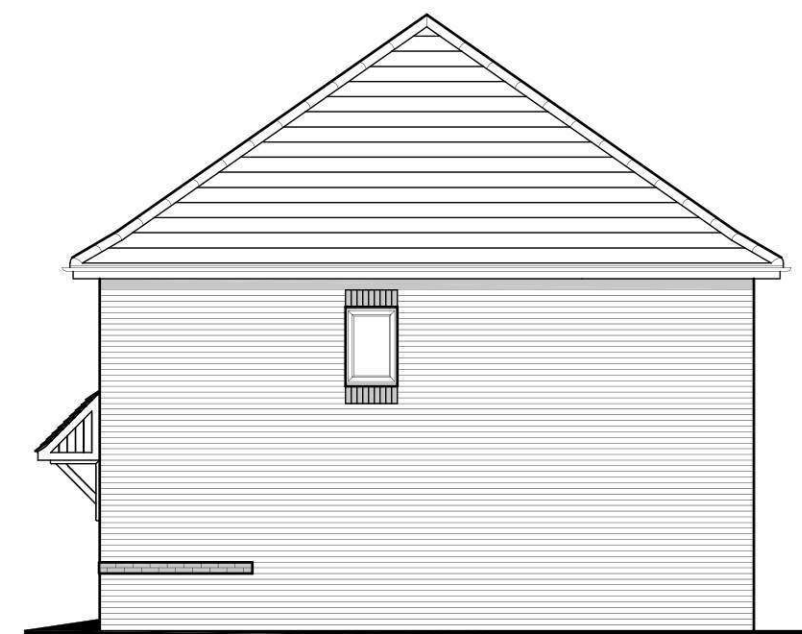

Side Elevation



Rear Elevation

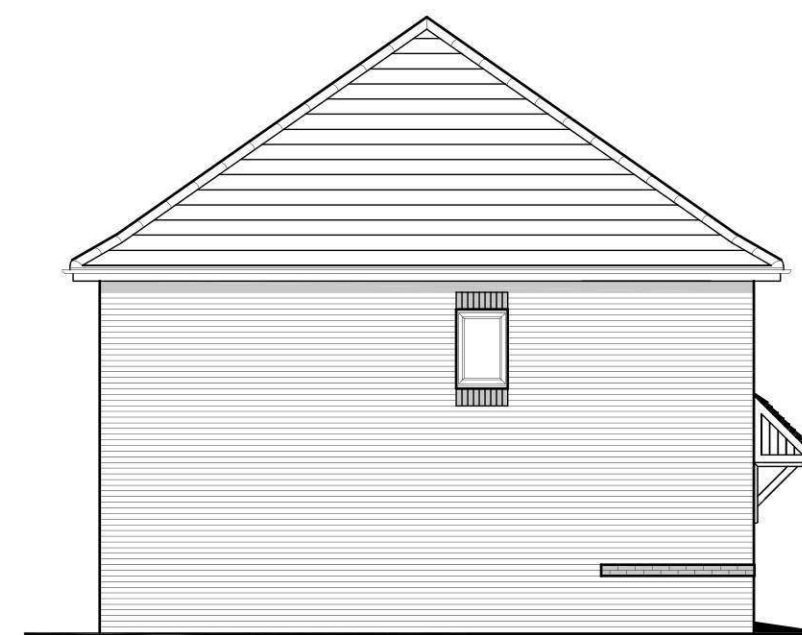

Side Elevation

Bakewell/ Buxton 4 Block

Heritage Collection
F Series

Bakewell - 844sqft 78.43m²
Buxton - 727sqft 67.58m²
Elevation Code: B1
Date: May 2019
EF_BB4_M.1

Job No. Drg No. Rev.
A855 13 ~

Scale 1:100 @_A3
0m 1m 2m 3m 4m 5m

