





Front Elevation

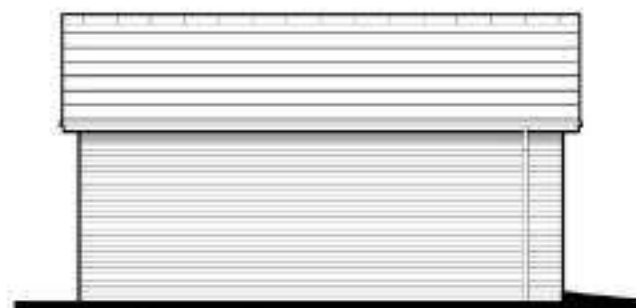

Side Elevation



Rear Elevation

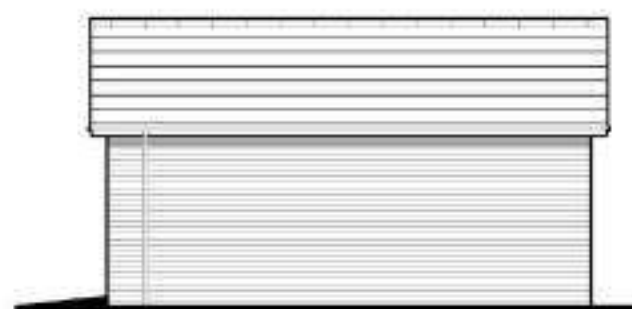

Side Elevation



Ground Floor

Job No. A856
Drg No. 34
Rev. -
Scale 1:100 @ A3
0 1 2 3 4 5 (m)

Single Garage

Heritage Collection
"2017 Edition"

EF Series Brick (B1)
220sqft 20.45m²
DATE: April 2018
REV: -

EF_GAR_SGS2

Drawing scale 1:100 @ A3

