


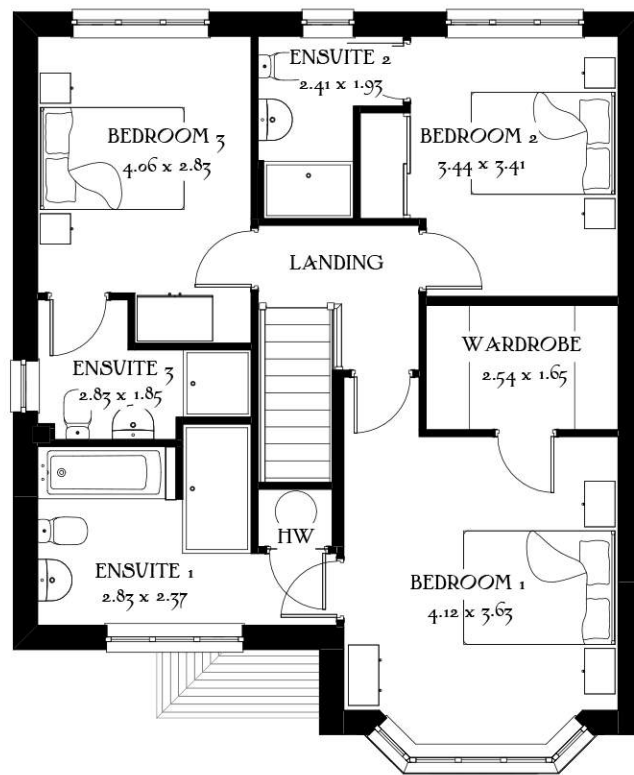


First Floor



Front Elevation




Side Elevation

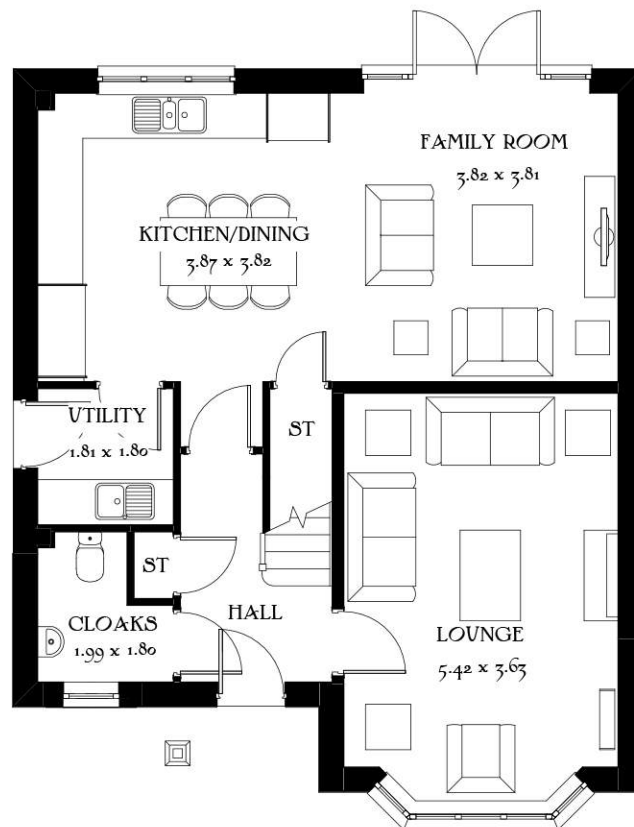

Ground Floor



Rear Elevation

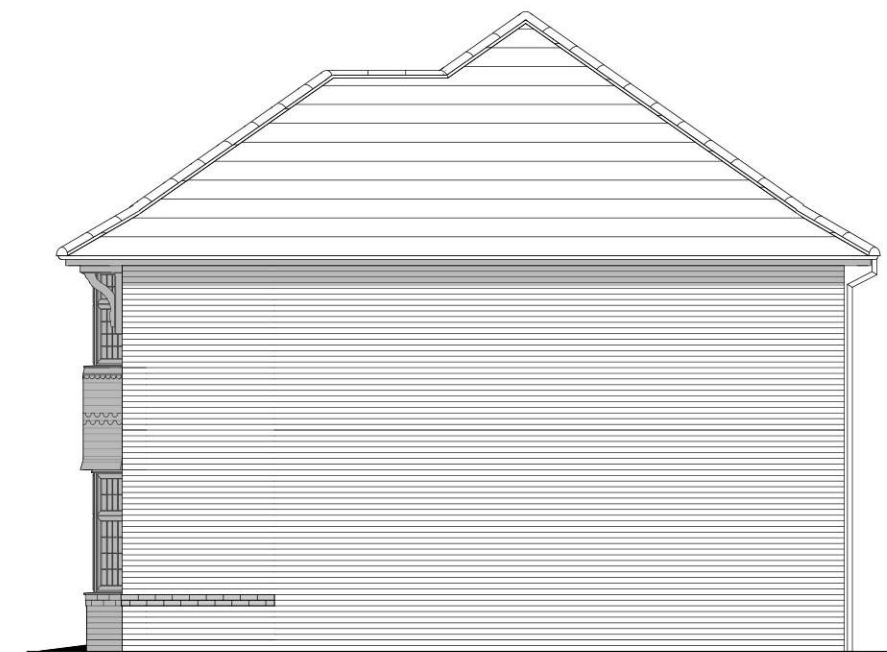

Side Elevation

Job No. A855
 Drg No. 20
 Rev. ~

Scale 1:100 @_A3

0m 1m 2m 3m 4m 5m

Leamington
 Lifestyle

Heritage Collection
 F Series

1417 ft² 131.63 m²
 Elevation Code: B1
 Date: July 2019
 EF_LEAMQ_DM.2
 Rev: A

