


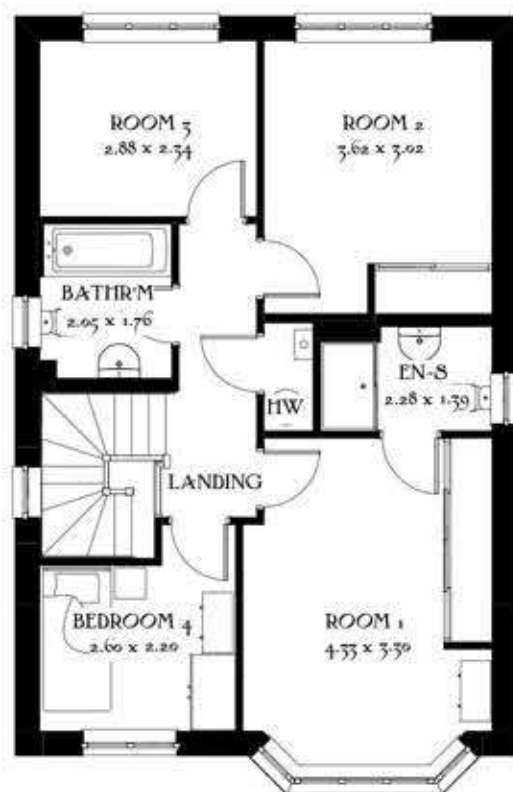


First Floor



Front Elevation



Side Elevation

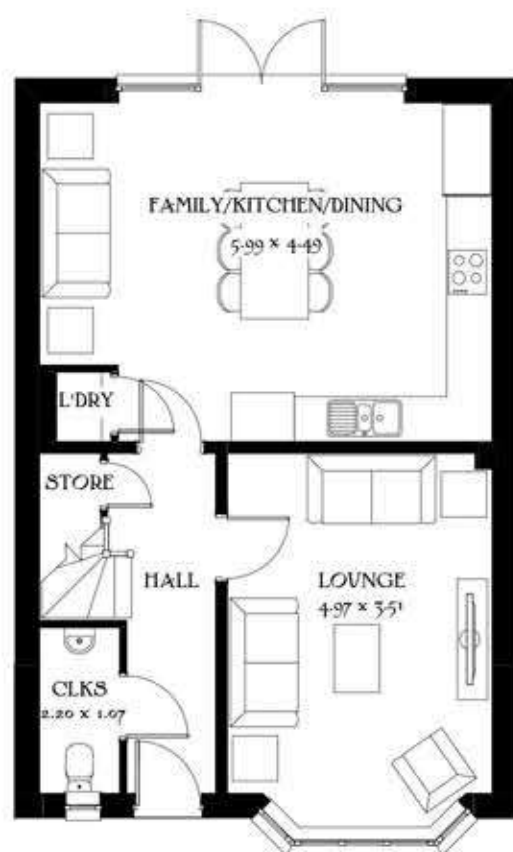

Ground Floor



Rear Elevation



Side Elevation

Job No. A855  
 Drg No. 46  
 Rev. ~  
 Scale 1:100 @\_A3  
 0m 1m 2m 3m 4m 5m

**Stratford**  
 Heritage Collection  
 F Series  
 1218 ft² 113.19 m²  
 Elevation Code: B1  
 Date: May 2019  
 EF\_STRAT\_DM.8  
 Rev: B  
**REDROW**