



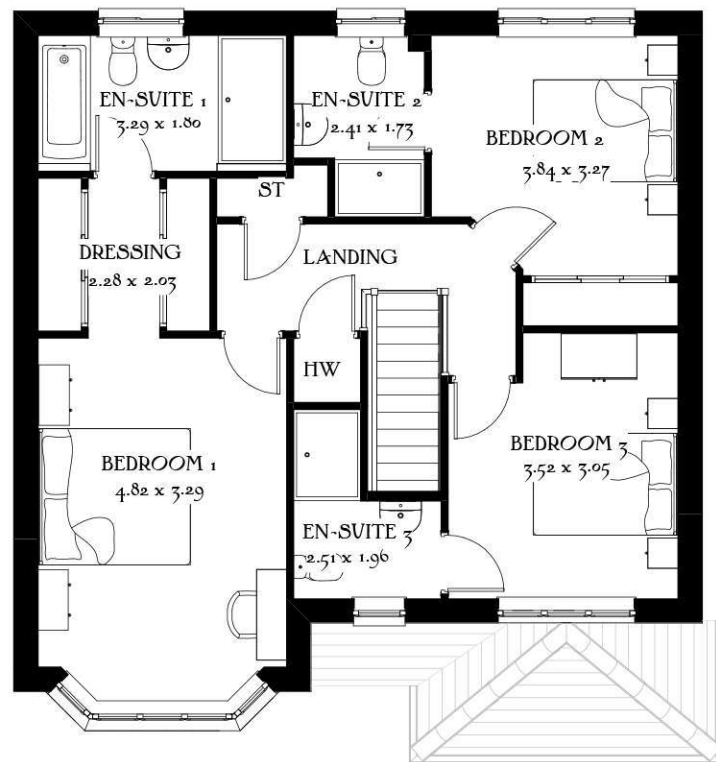


First Floor



Front Elevation

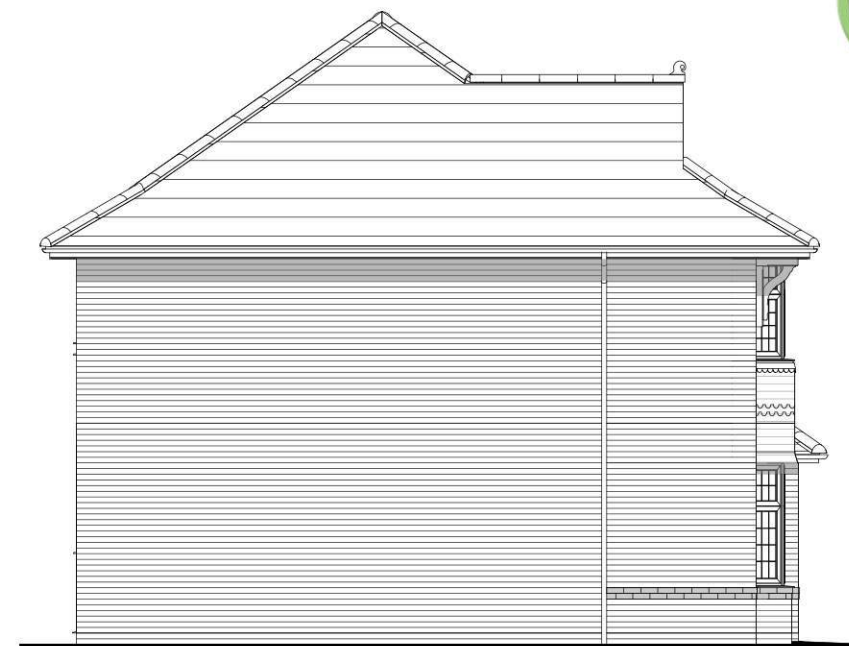

Side Elevation

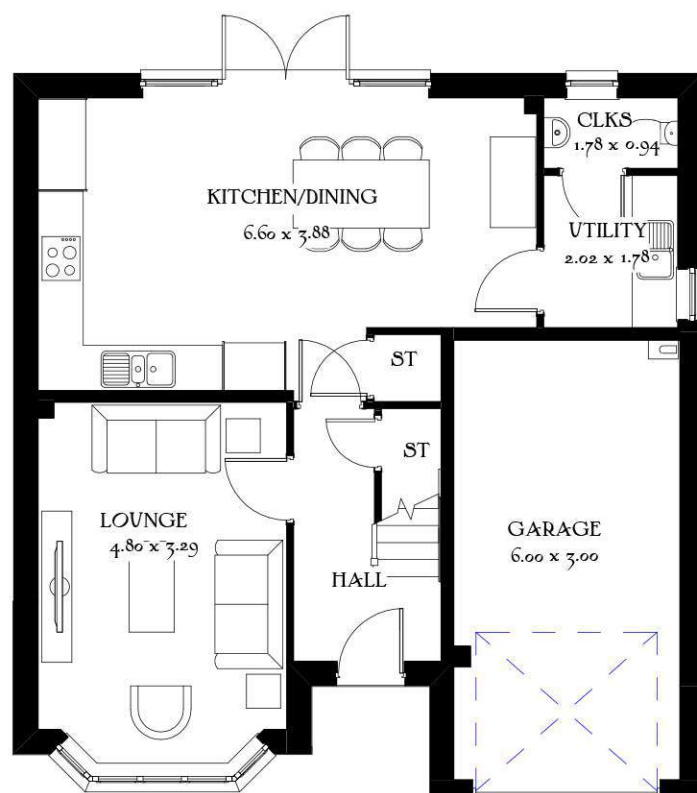

Ground Floor



Rear Elevation



Side Elevation

Oxford Lifestyle

Heritage Collection
F Series

1318 ft² 122.44 m²
Elevation Code: B1
Date: May 2019
EF_OXFOQ_DM.3
Rev: A

Job No. Drg No. Rev.
A855 18 ~

Scale 1:100 @_A3

0m 1m 2m 3m 4m 5m

