



NOTES:


- 1. All dimensions are in mm and must be checked on site and not scaled from this drawing.
- 2. Drawings are to be read in conjunction with accompanying documents.
- 3. Any errors or inaccuracies should be brought to the attention of Amber.

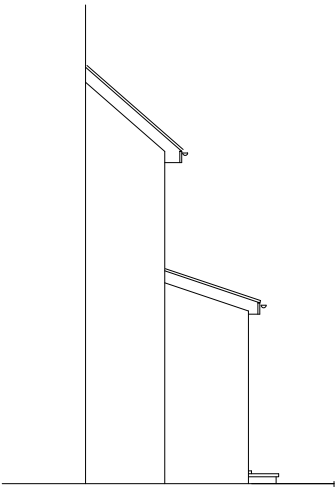


EXISTING NORTH ELEVATION

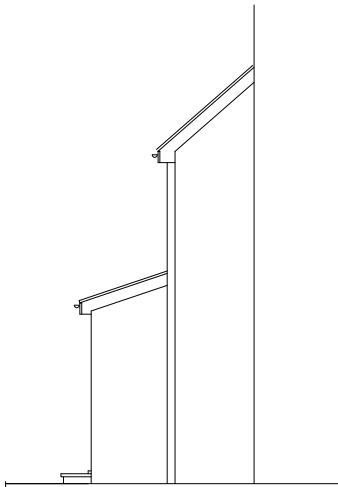

EXISTING SOUTH ELEVATION

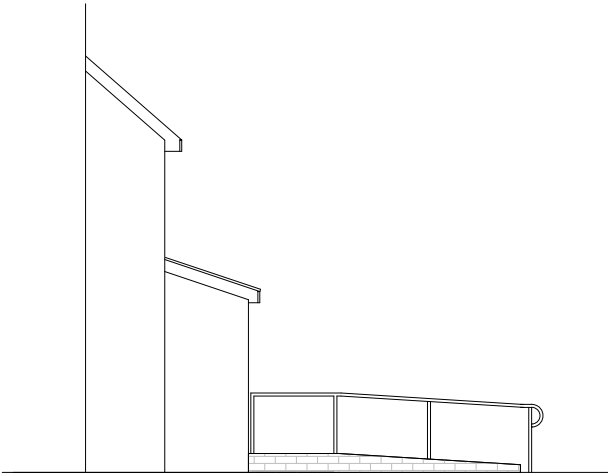

PROPOSED NORTH ELEVATION

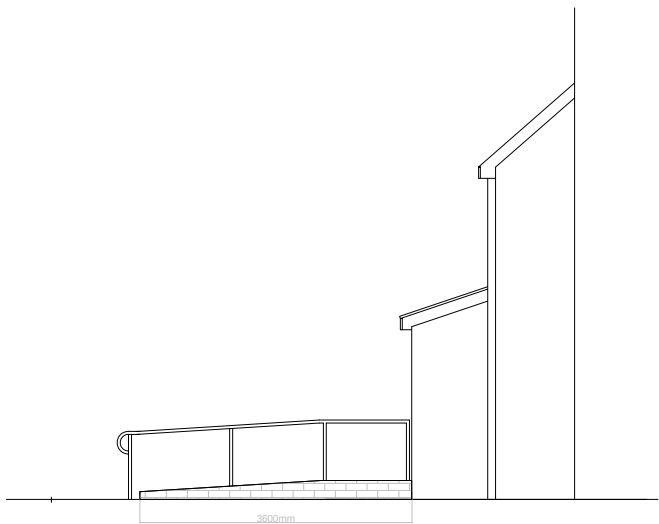

PROPOSED SOUTH ELEVATION



No.		Description		Date	
Amendments:					
Address: 27 Fairholme Drive Yapton BN18 0JH			Client: Mr R Barzotelli		
Drawing Title:		Existing and proposed north and south elevations		Drawing Ref.: SG/03/Fai27	
		Disabled Adaptation Design Planning Applications Building Regulation Drawings Party Wall Surveyors Building Surveys/ Homebuyers Survey		Project Management Disabled Access Auditing Building Defect Analysis CDM Expert Witness	
Contact Details:		Telephone: 01273 384974 Fax: 01273 384976 Email: sid@amberliving.co.uk			
Contact Address: Maritime House, Basin Road North, Hove, BN41 1WR, East Sussex					
Scale: 1:100	Paper: A:3	Date: 17/09/2018		Checked By:	Direction:

