



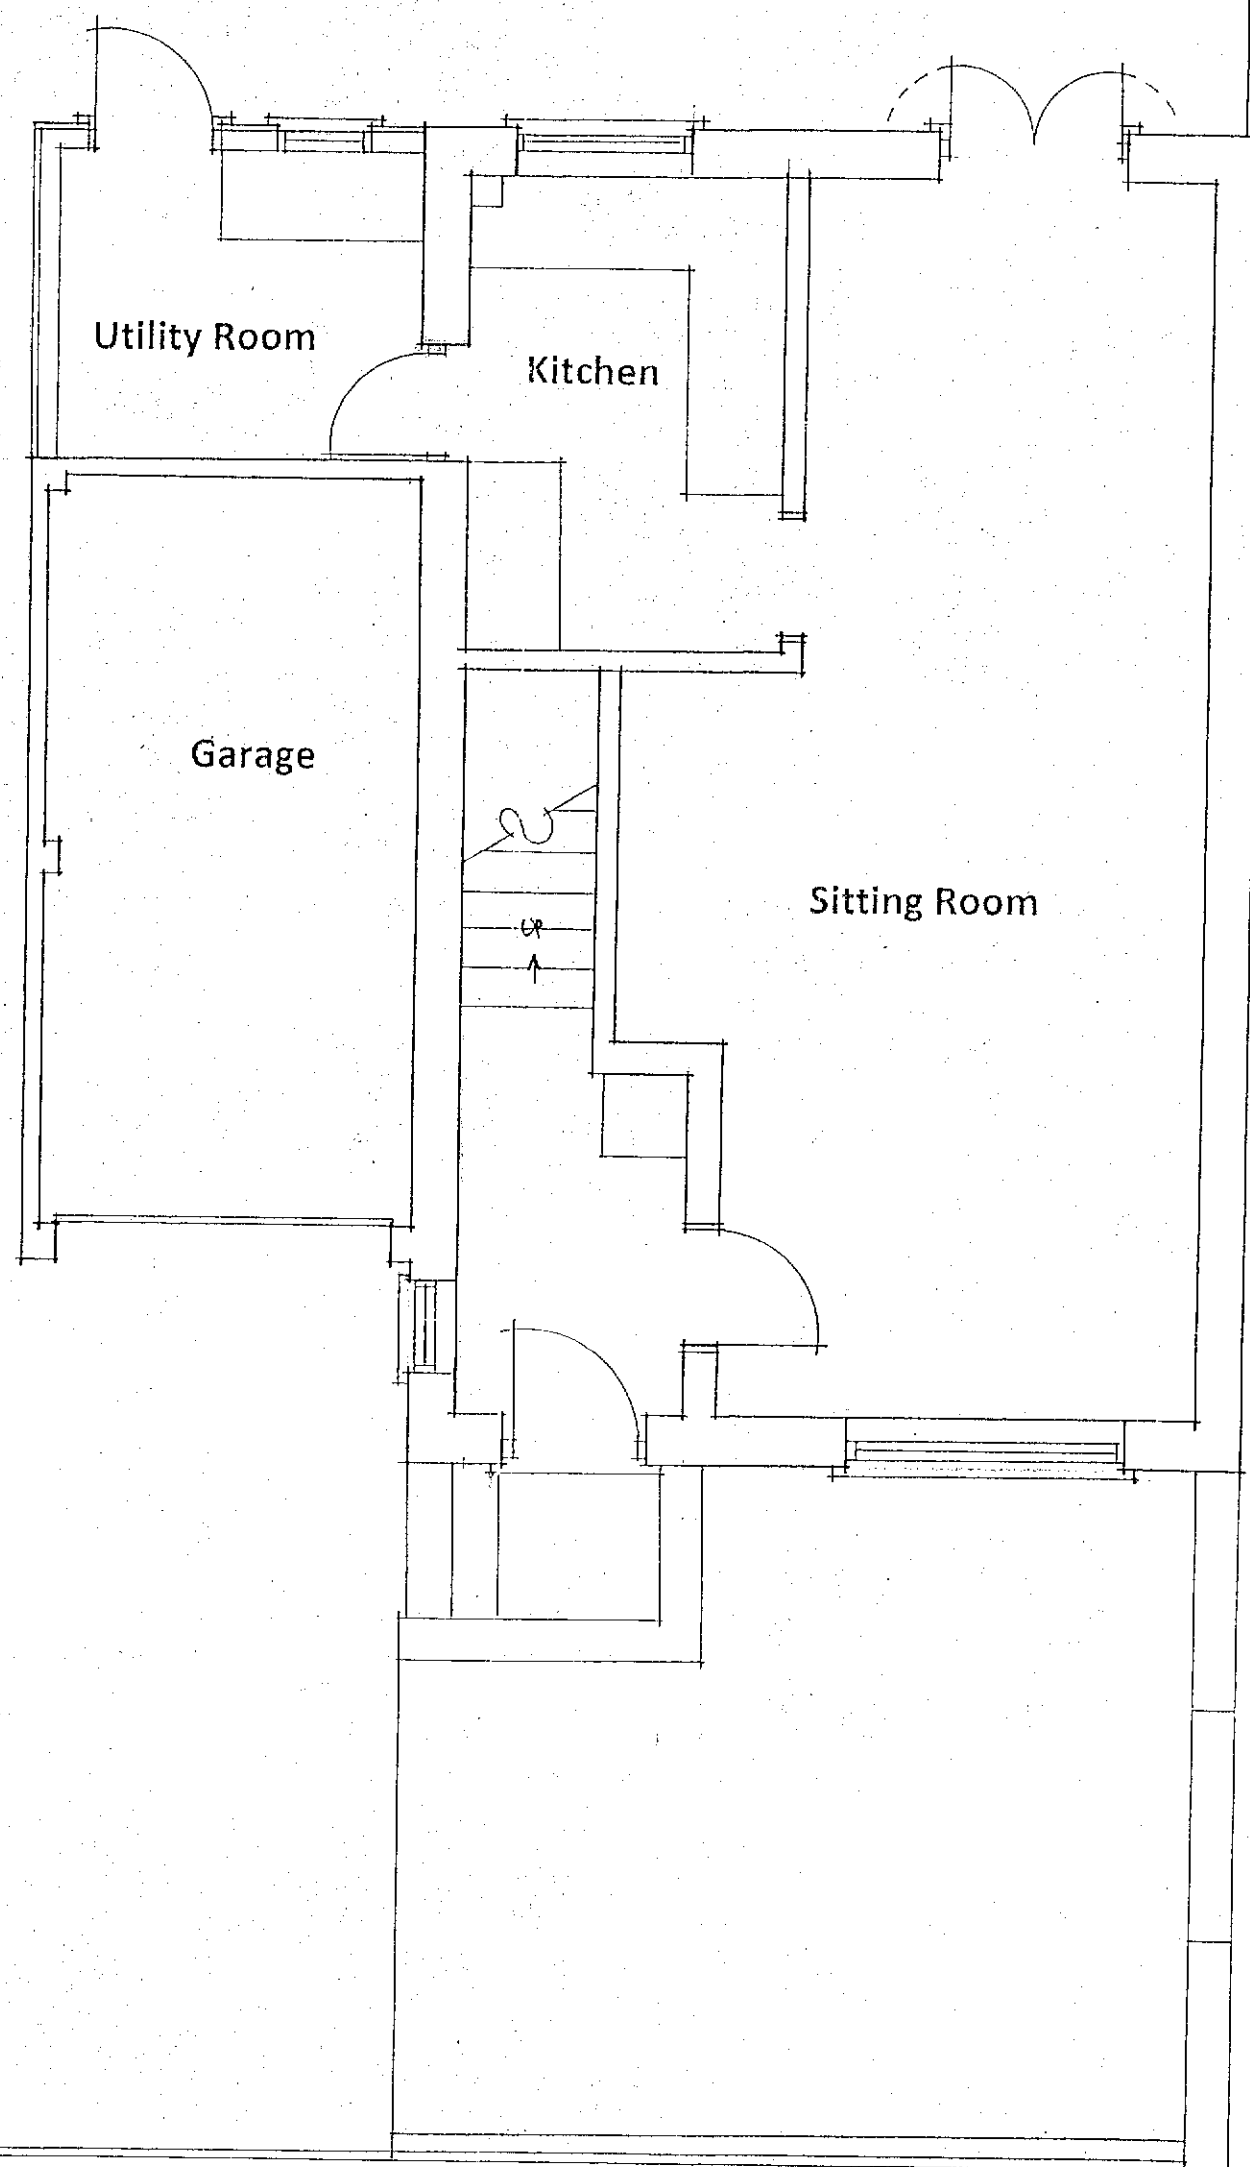

Ground Floor Plan ~ As Existing

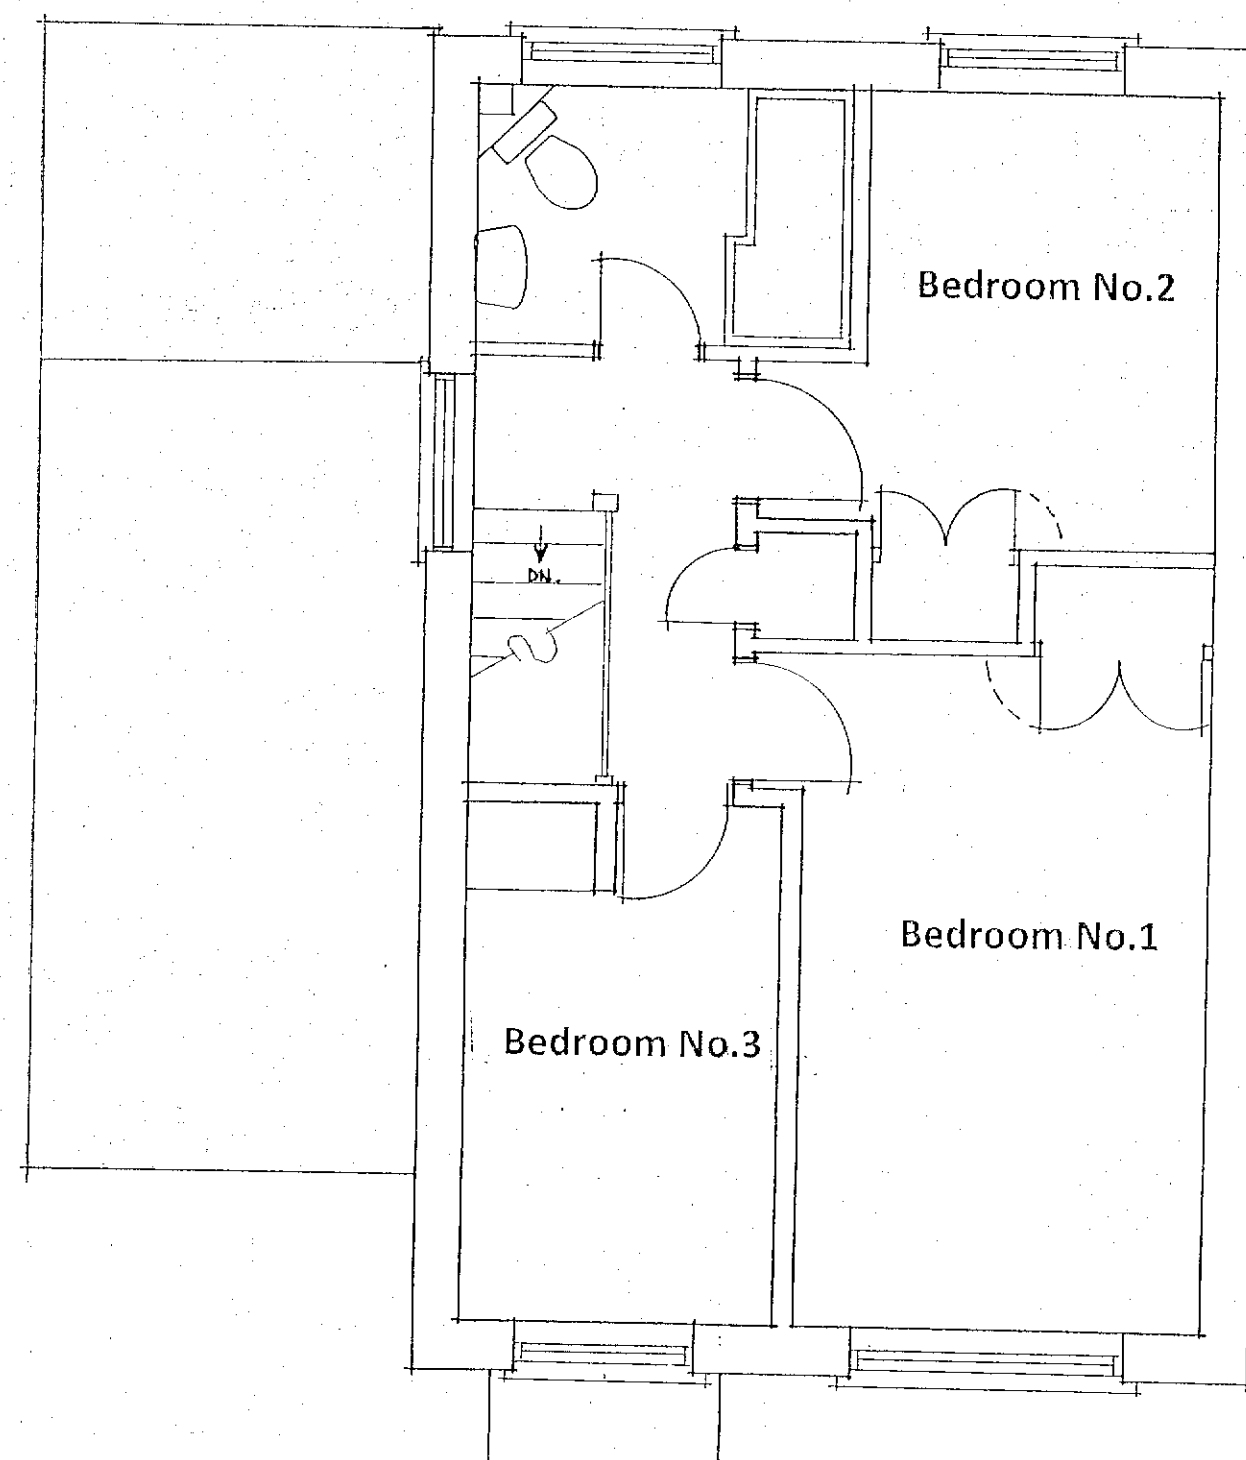

First Floor Plan ~ As Existing

21, Downview Road, Yapton, West Sussex

Mr & Mrs G.Fish

Scale 1 : 50

February 2017

No. 62/17/01