




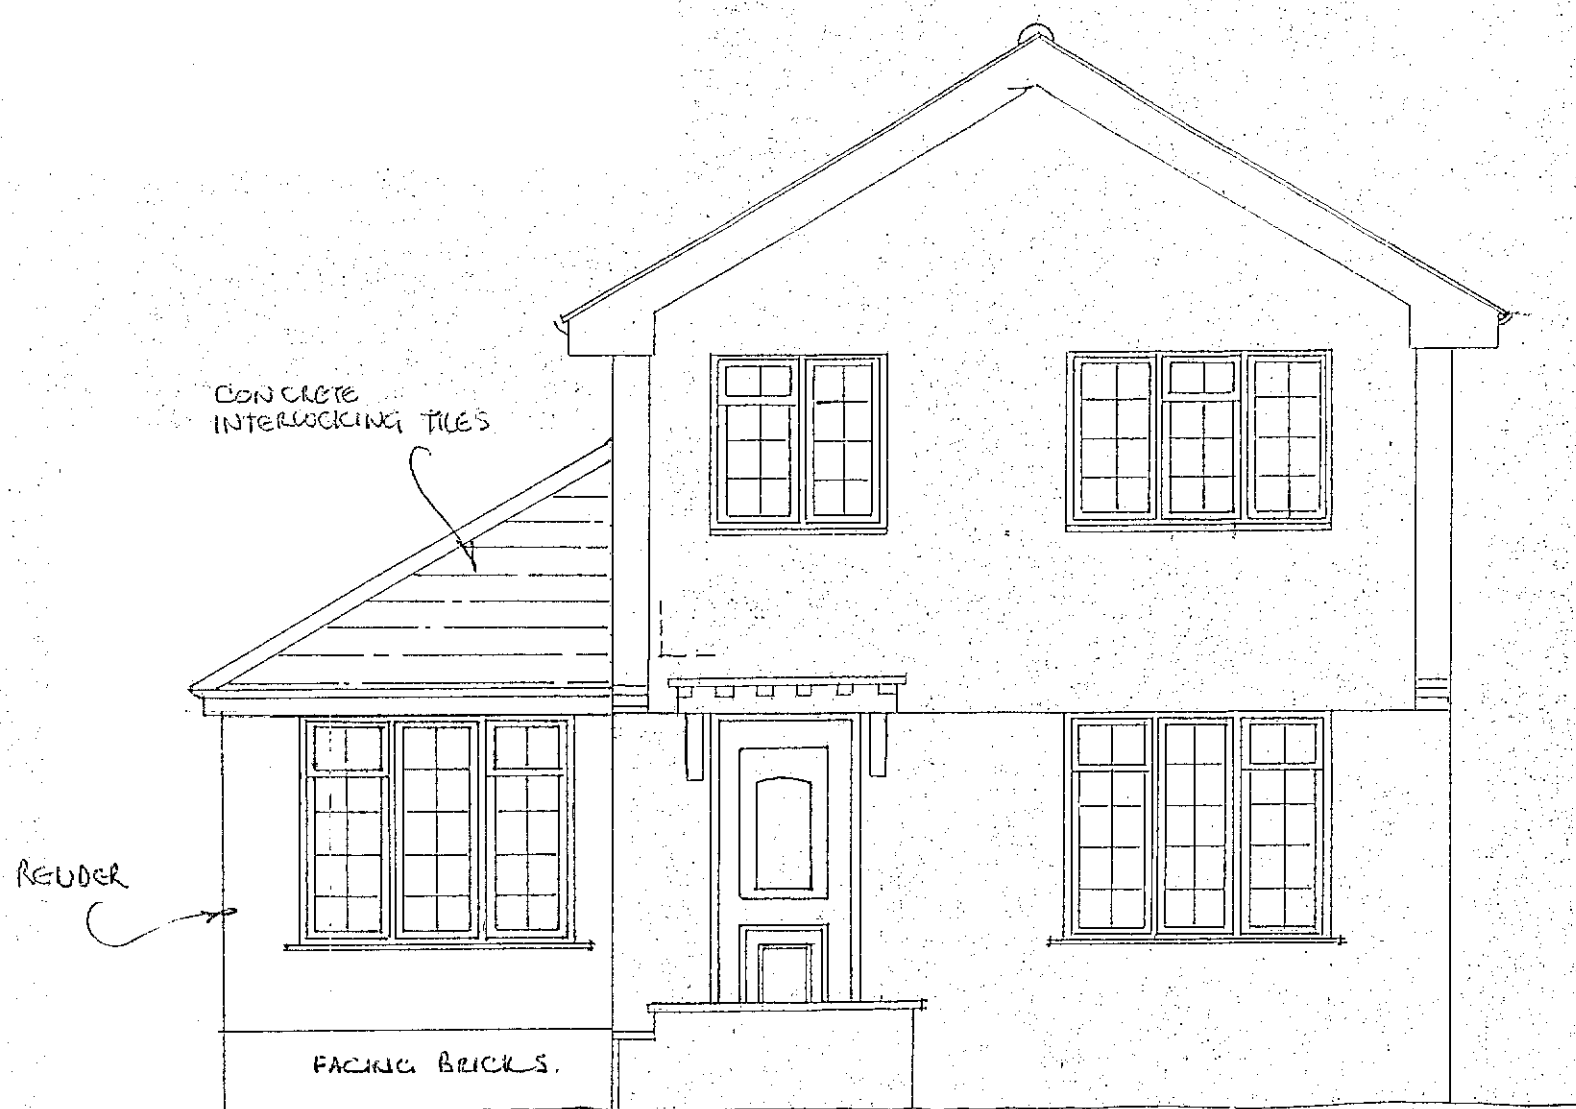

Front Elevation ~ As Proposed

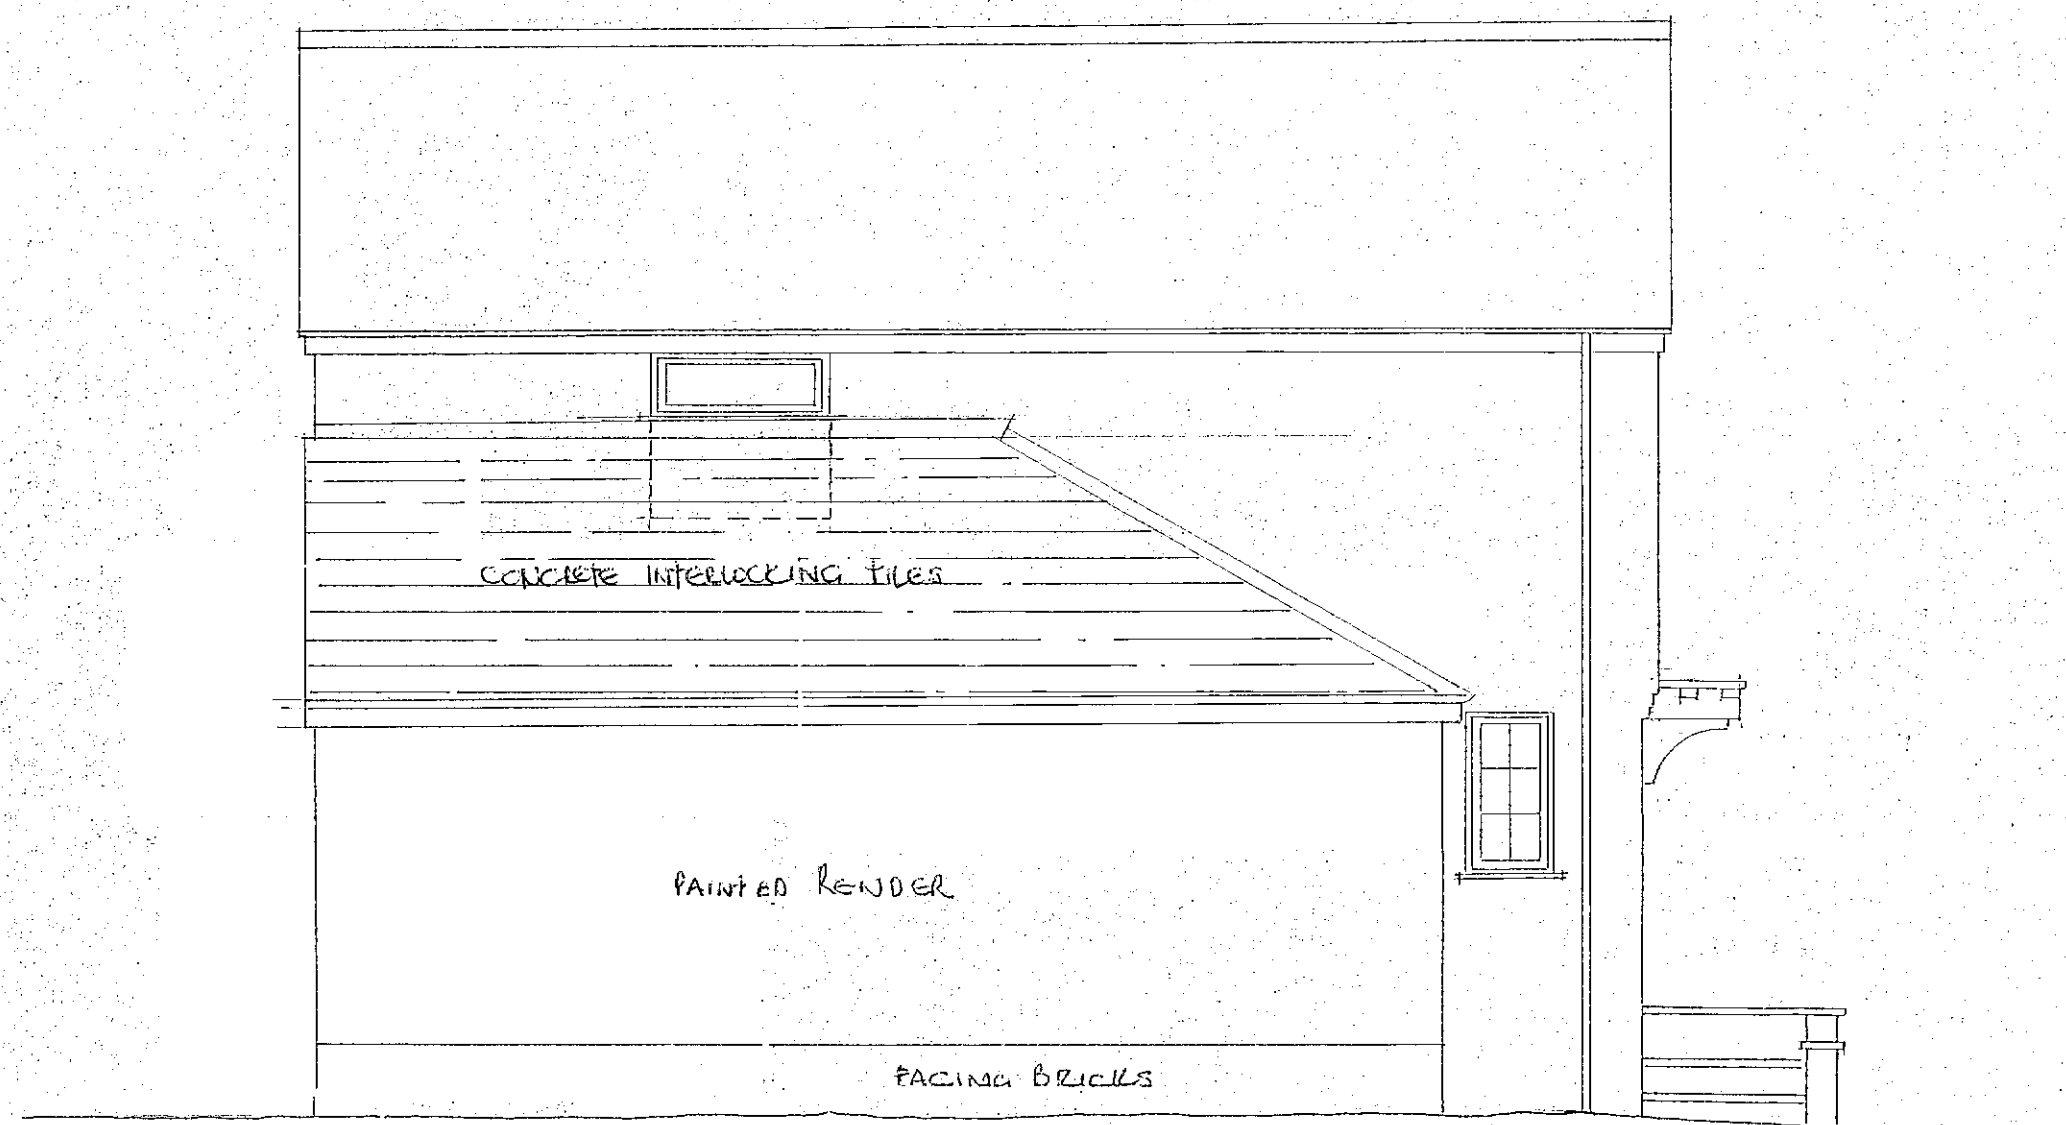

Side Elevation ~ As Proposed

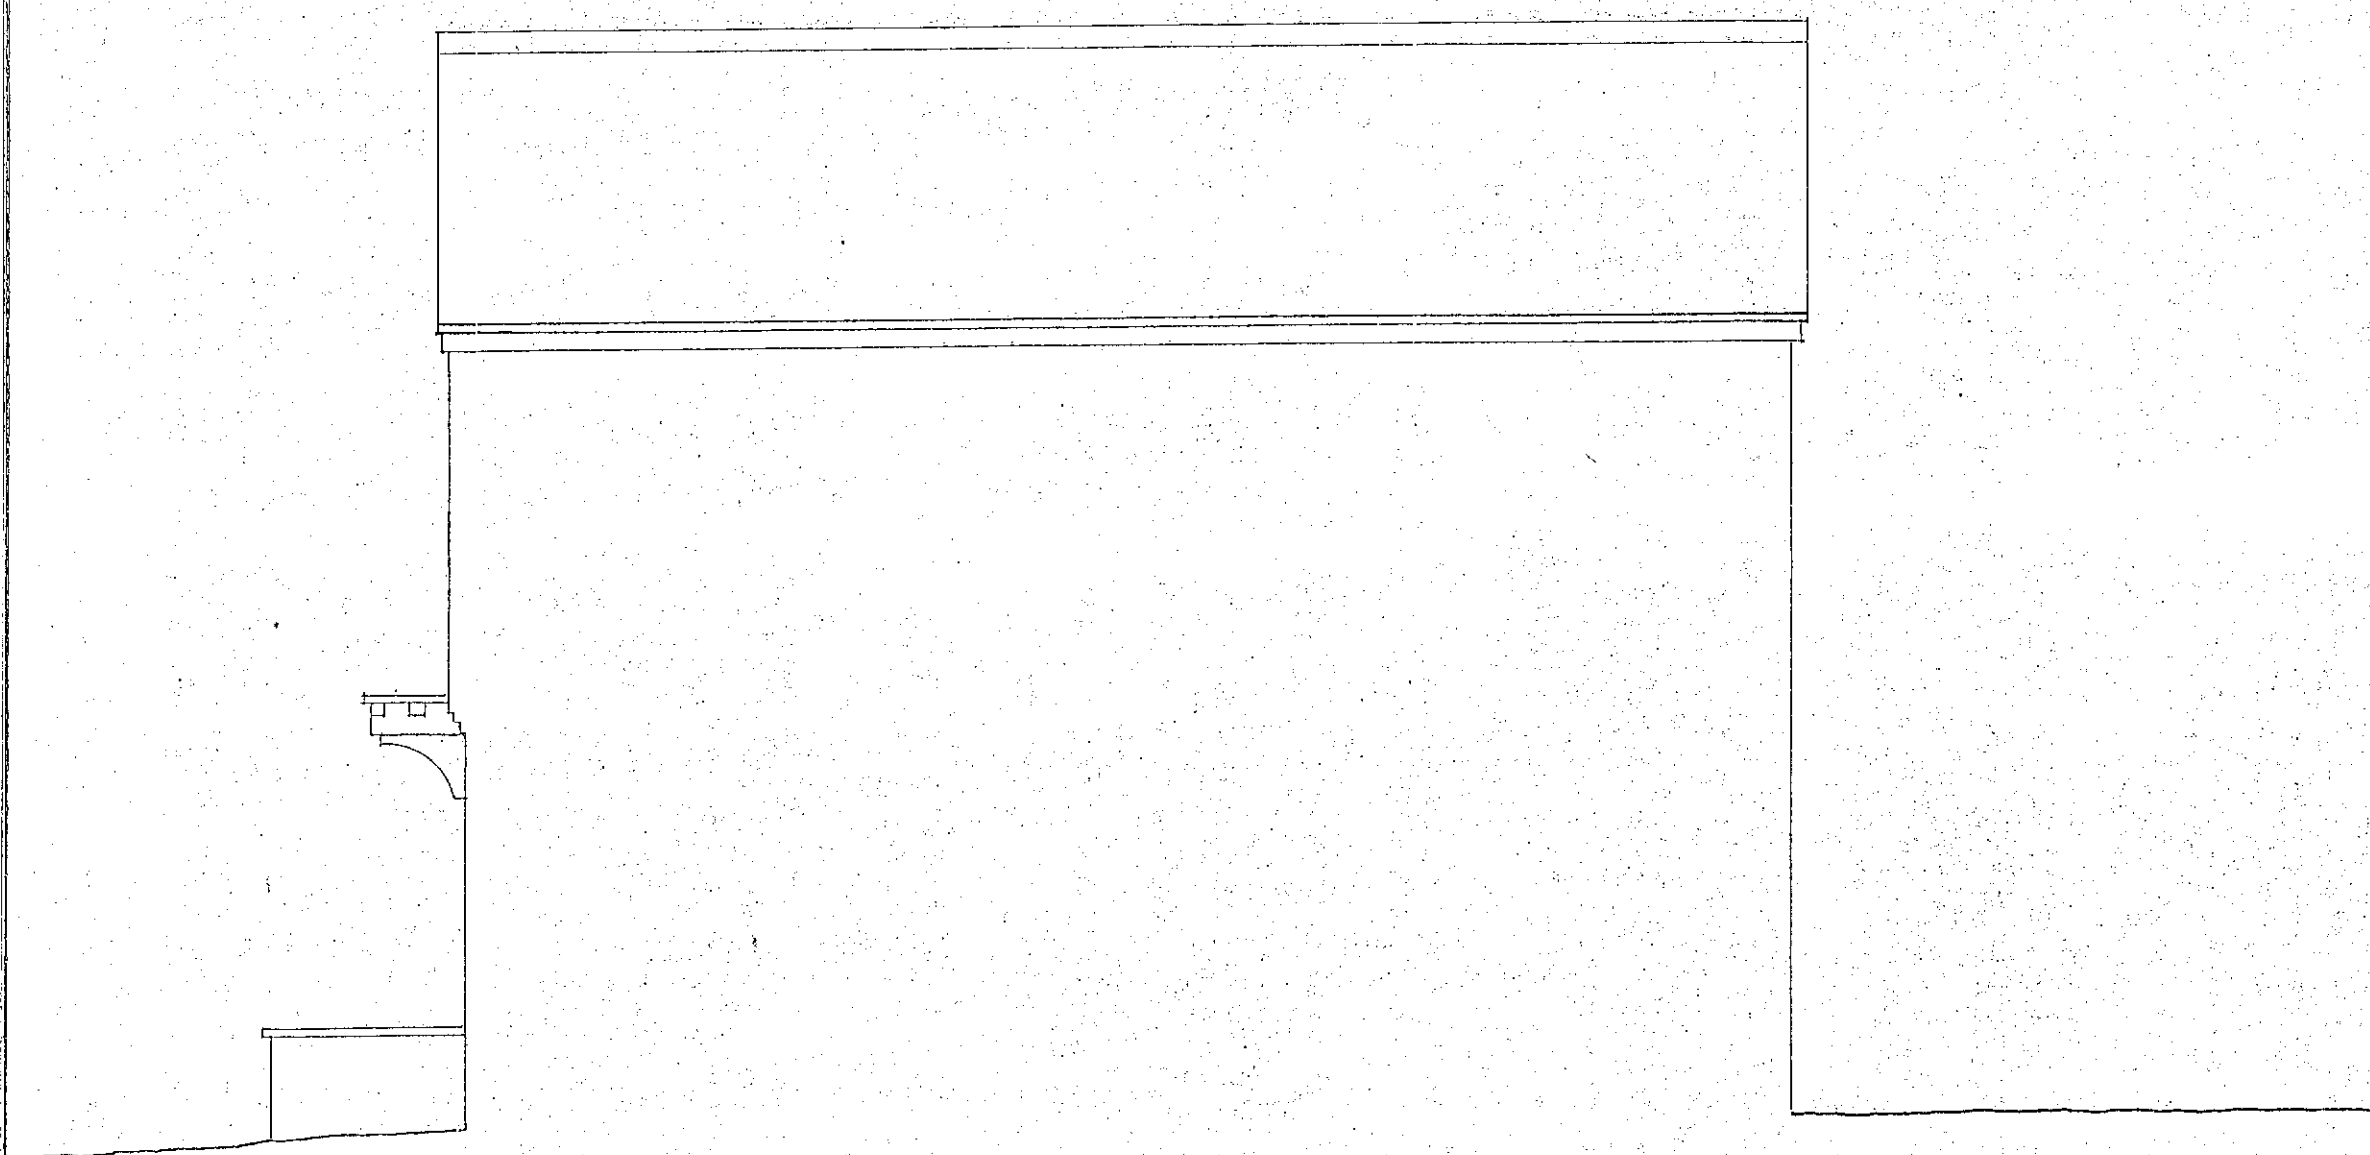

Side Elevation ~ As Proposed



Rear Elevation ~ As Proposed

21, Downview Road, Yapton, West Sussex

Mr & Mrs G.Fish

Scale 1 : 50

February 2017

No. 62/17/06 'A'