




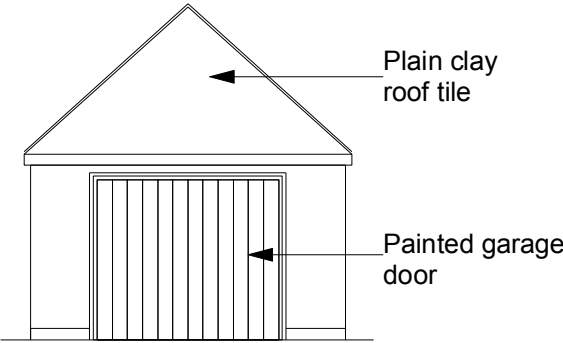


Garage Front Elevation
Existing (North)
Scale 1:100

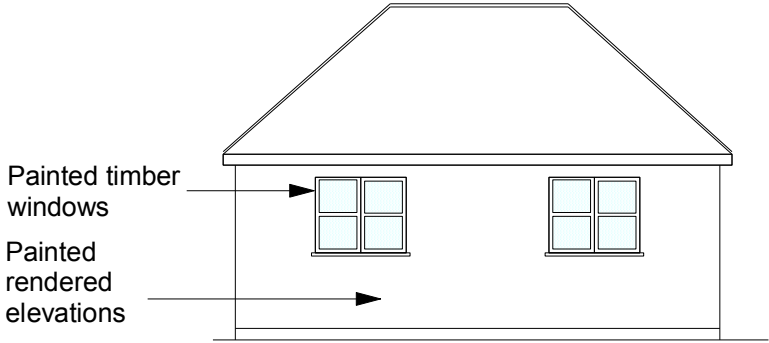


Garage Side Elevation
Existing (East)
Scale 1:100

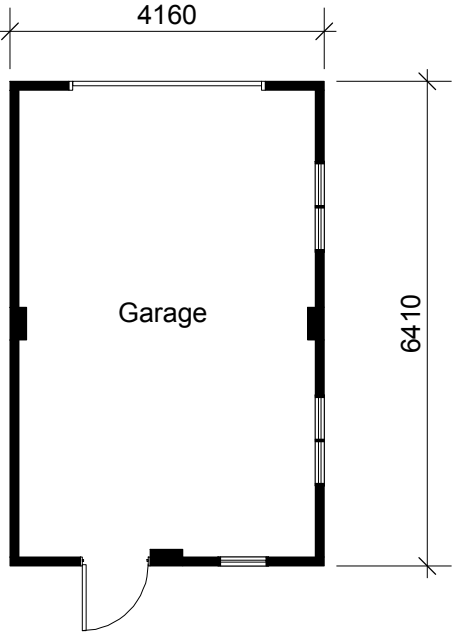

Garage Floor Plan
Existing
Scale 1:100

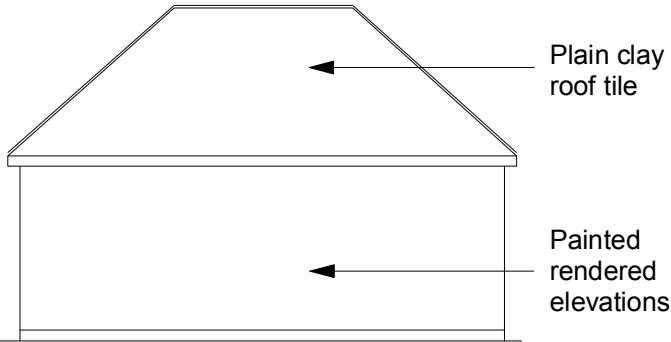

Garage Side Elevation
Existing (West)
Scale 1:100

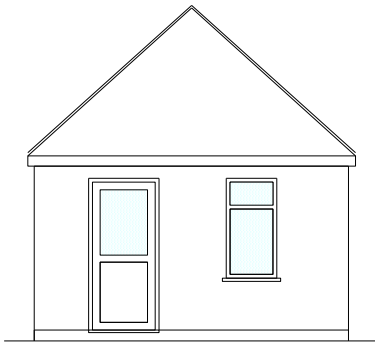

Garage Rear Elevation
Existing (South)
Scale 1:100

Application for a Lawful Development Certificate for a Proposed use or development.

All dims and details to be checked on site prior to any commencement of work. This plan is not a full specification or schedule of work and has been produced solely for the purpose of obtaining the necessary local authority consents/approvals. For Party Wall etc. Act 1996 see Government booklet or website.	Status:			Client: Mr O Mayhew Carpenters Cottage Hoe Lane Flansham Bognor Regis West Sussex PO22 8NW	Revision: A	Project: Garage conversion
	Preliminary	☐	Tender	☐	Scale: 1:50 & 100 @A3	
	Planning	☒	Construction	☐	Date: Oct 19	
	Building Regulations	☐	As Built	☐	Dwg No: OM001	
						Content: Existing elevations and floor plan