




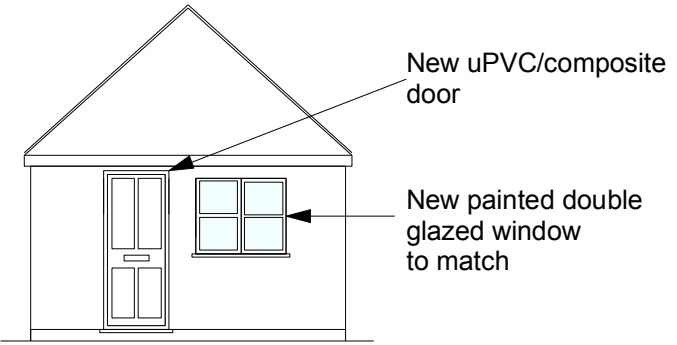


Garage Front Elevation
Conversion to study
Proposed (North)
Scale 1:100

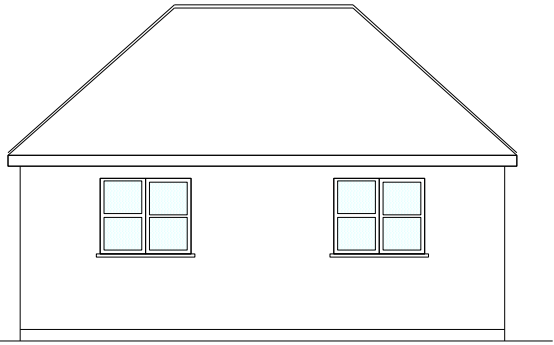


Garage Side Elevation
Conversion to study
Proposed (East)
Scale 1:100

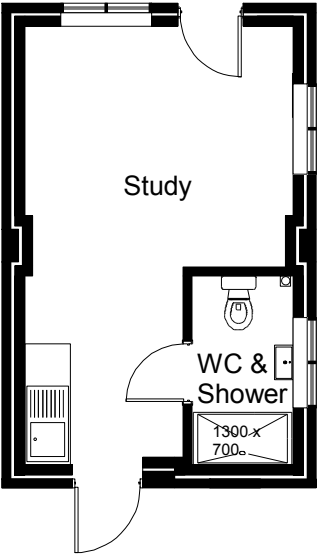

Garage Floor Plan
Conversion to study
Proposed
Scale 1:100

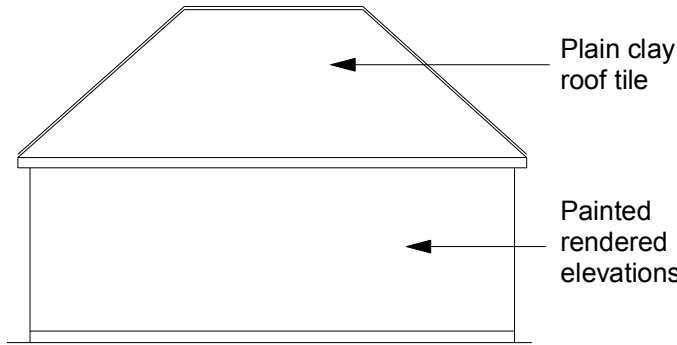

Garage Side Elevation
Conversion to study
Proposed (West)
Scale 1:100

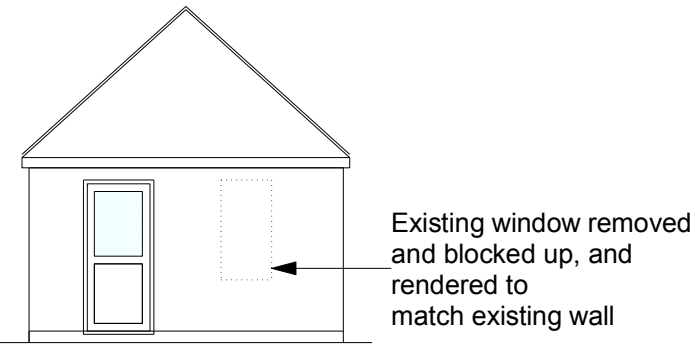

Garage Rear Elevation
Conversion to study
Proposed (South)
Scale 1:100

Application for a Lawful Development Certificate for a Proposed use or development.					
All dims and details to be checked on site prior to any commencement of work. This plan is not a full specification or schedule of work and has been produced solely for the purpose of obtaining the necessary local authority consents/approvals For Party Wall etc. Act 1996 see Government booklet or website.	Status:		Client:	Revision: A	Project: Garage conversion
	Preliminary	☐ Tender ☐	Mr O Mayhew Carpenters Cottage Hoe Lane Flansham Bognor Regis West Sussex PO22 8NW	Scale: 1:50 & 100 @A3	
	Planning	☒ Construction ☐		Date: Oct 19	Content:
	Building Regulations	☐ As Built ☐		Dwg No: OM002	Proposed elevations and floor plan