


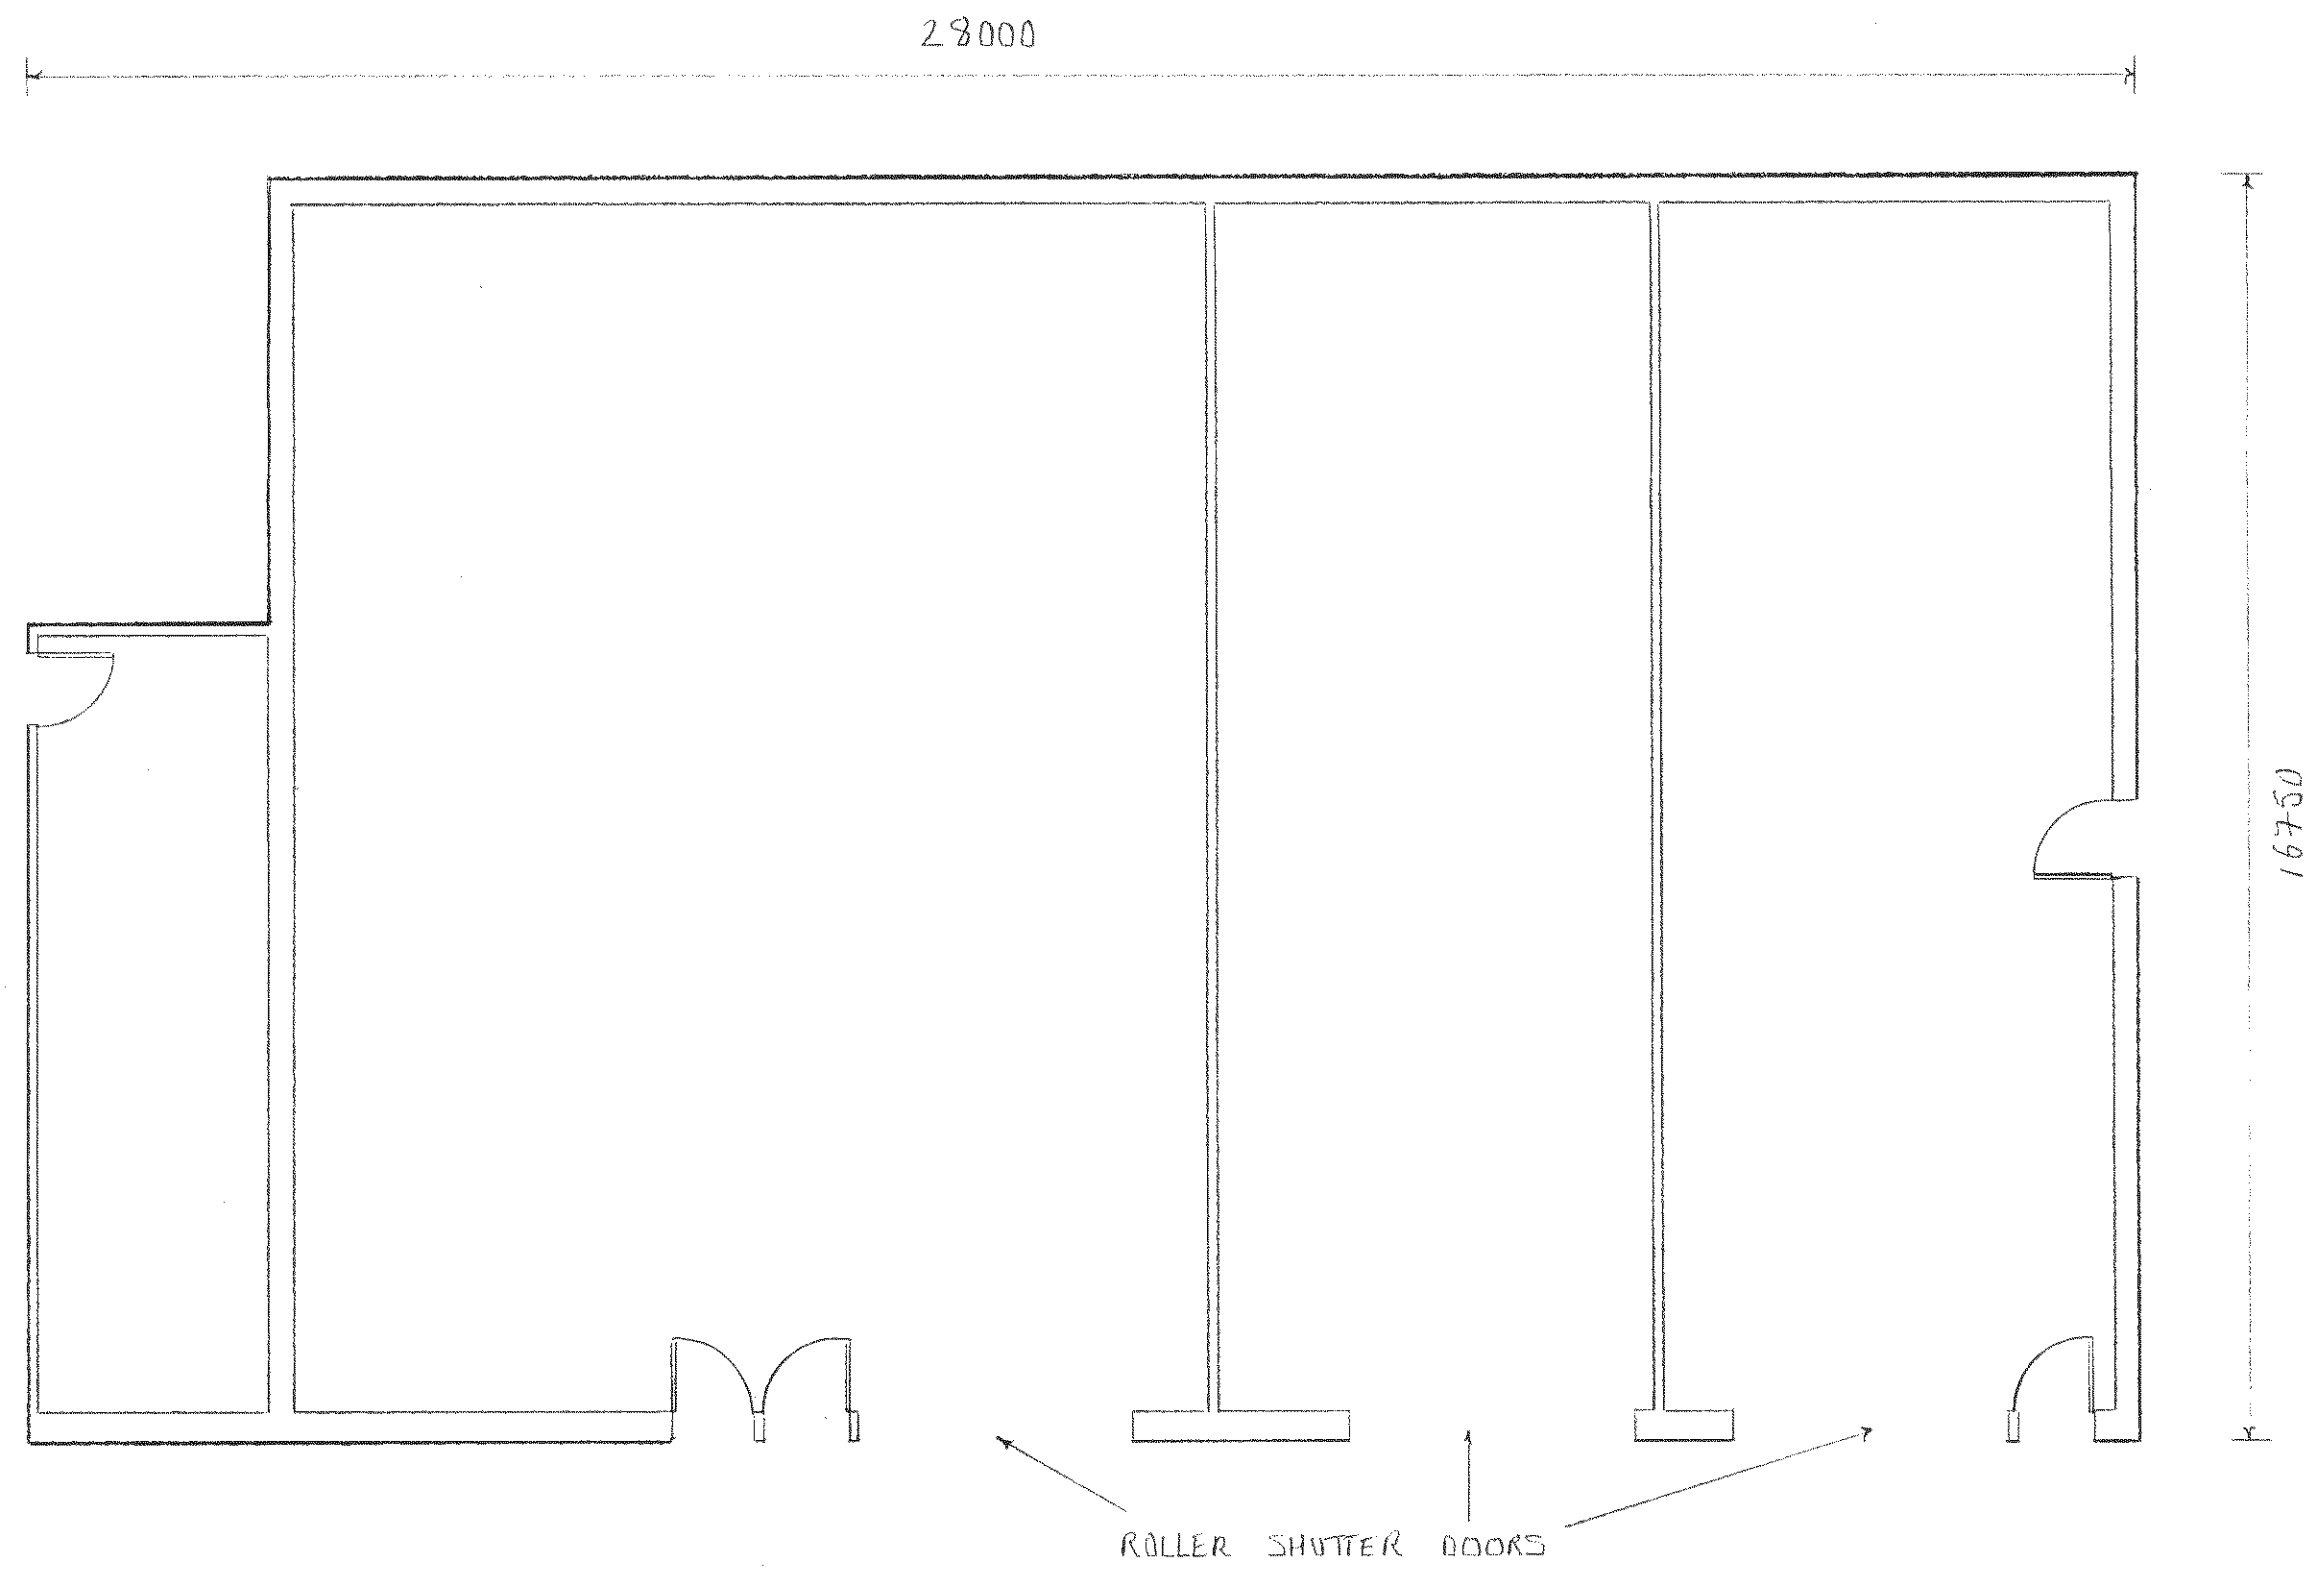

FLOOR PLAN.

WOODHILL DESIGN & BUILD ~ 01243 850515
REF: GLEBELANDS FARM, YAPTON ROAD, BARNHAM
FLOOR PLAN UNIT 4 DATE: 26/10/2014
SCALE: 1:100 DWG: FL PLAN 01