


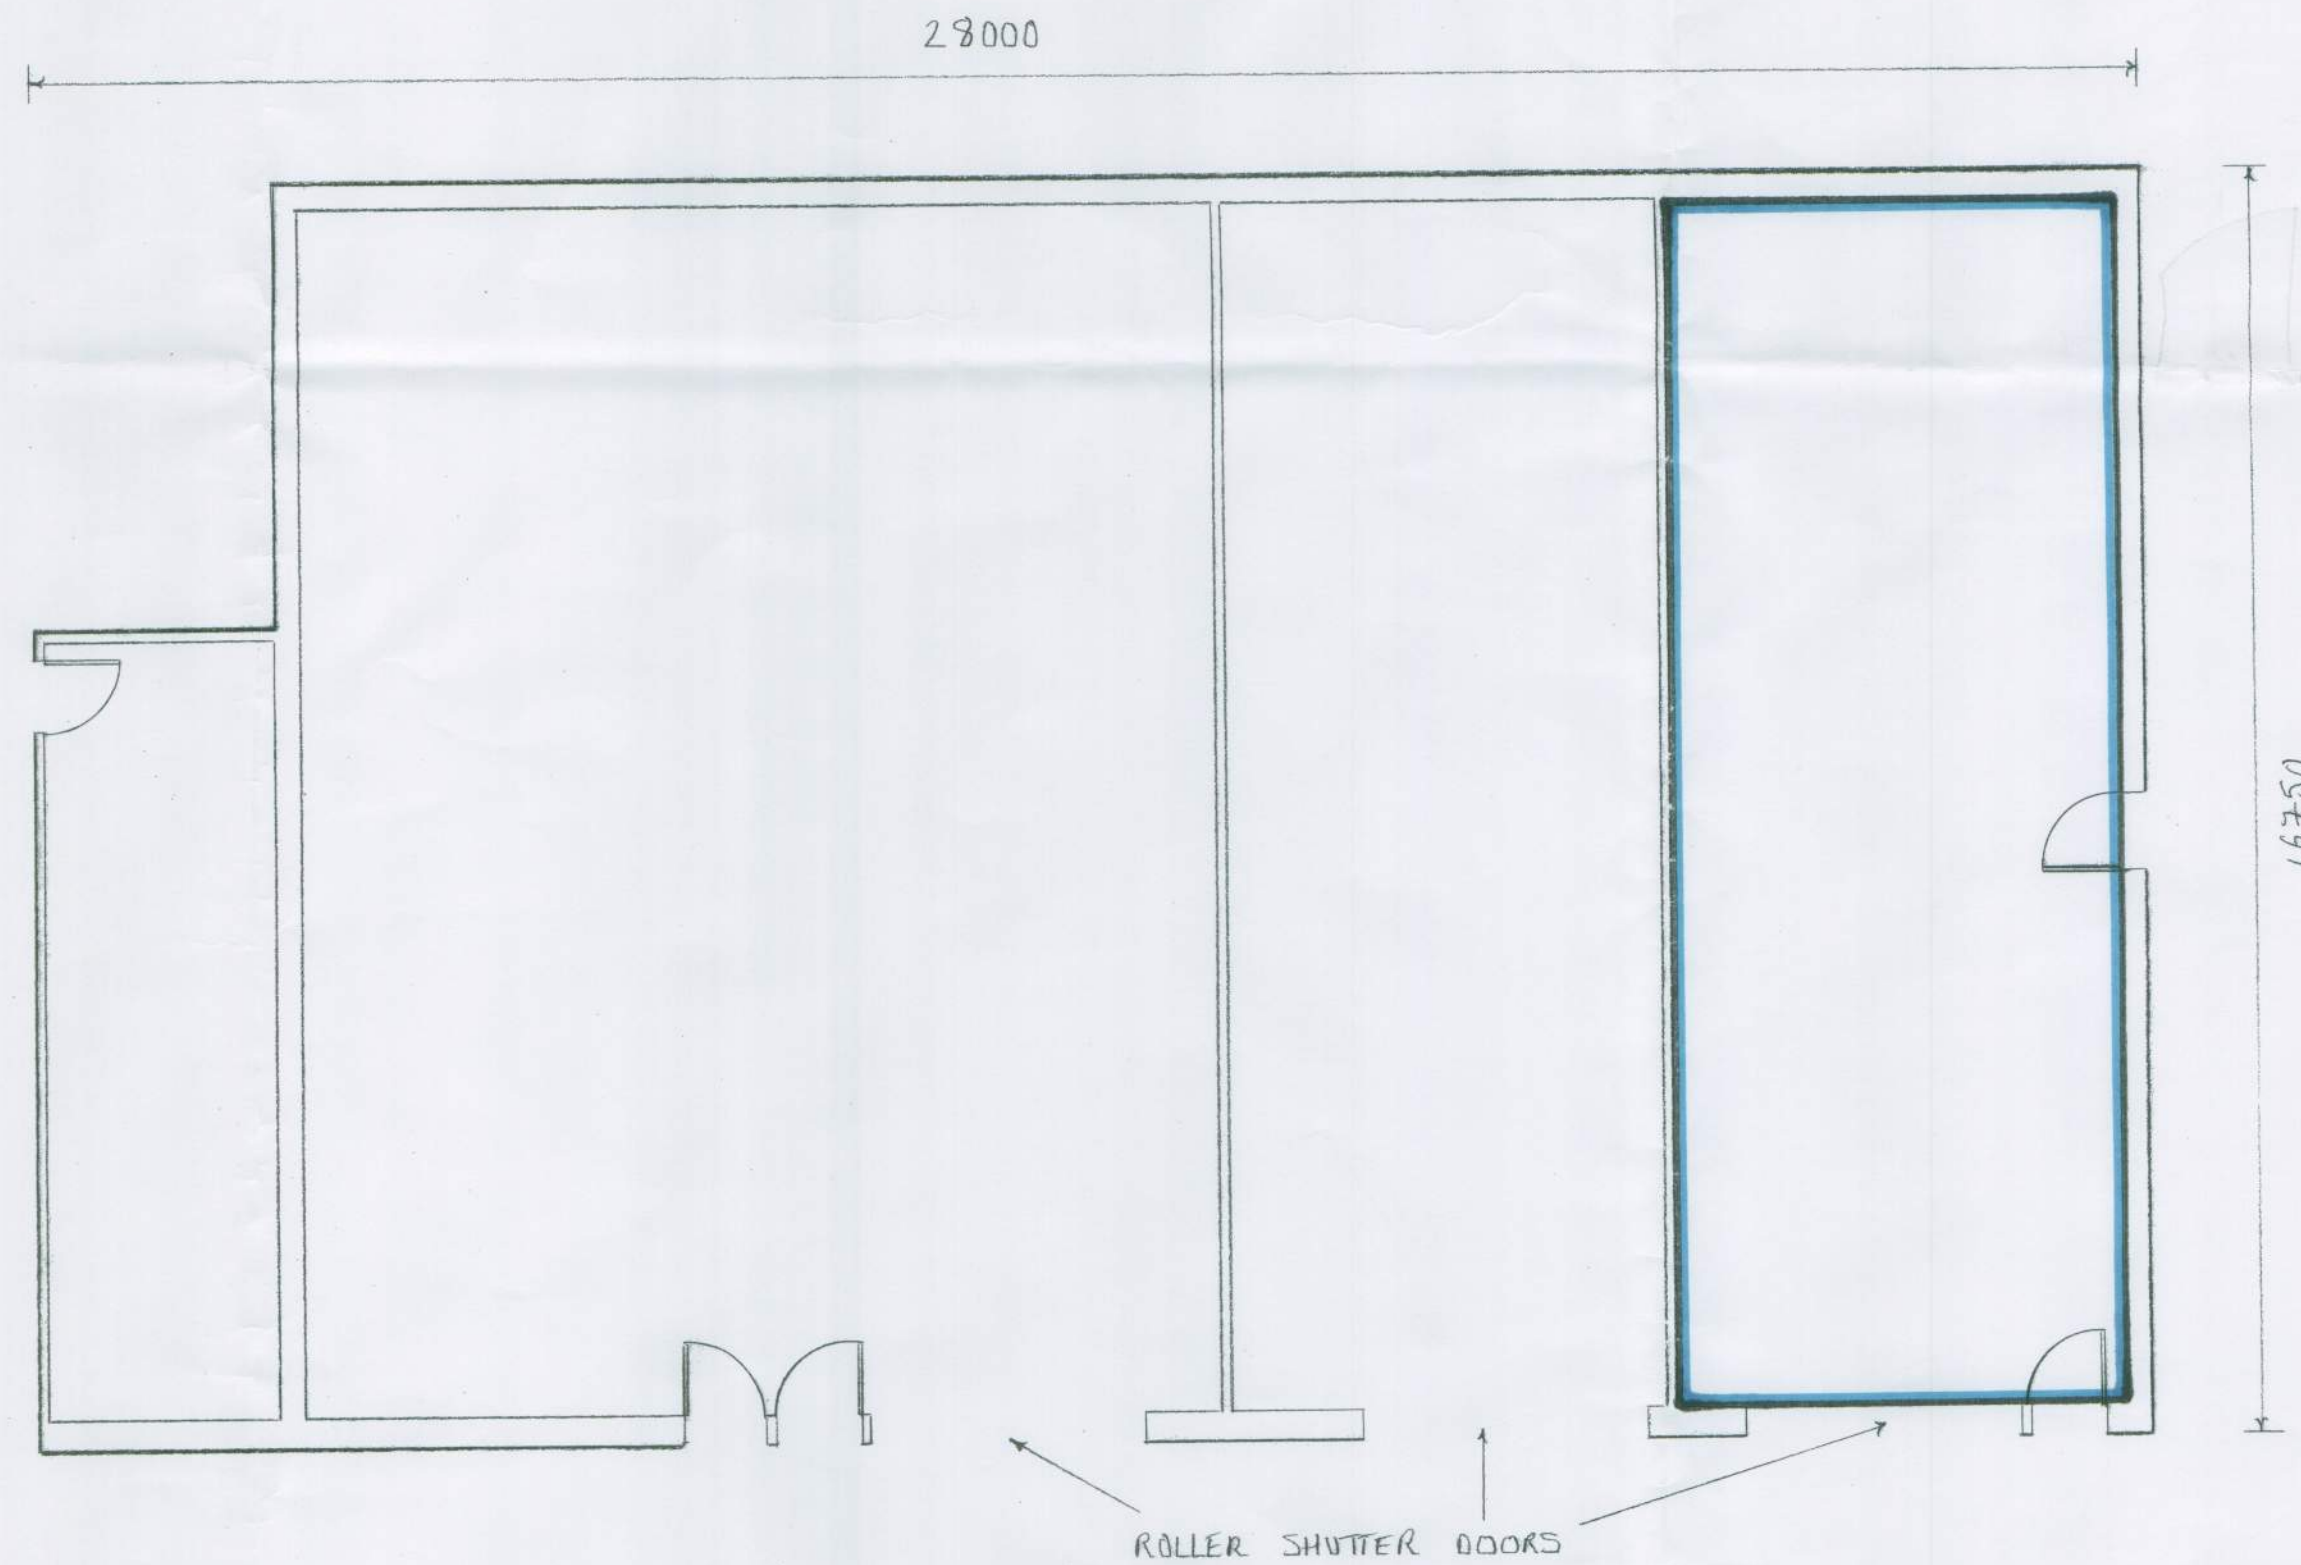

FLOOR PLAN.



V/87/14/PJ.
SUBSTITUTION
25-11-14

WOODHILL DESIGN & BUILD ~ 01243 850515
REF: GLEBELANDS FARM, YAPTON ROAD, BARNHAM
FLOOR PLAN UNIT 4 DATE: 25/11/2014
SCALE: 1:100 @ A2 DWG: FL PLAN 02