



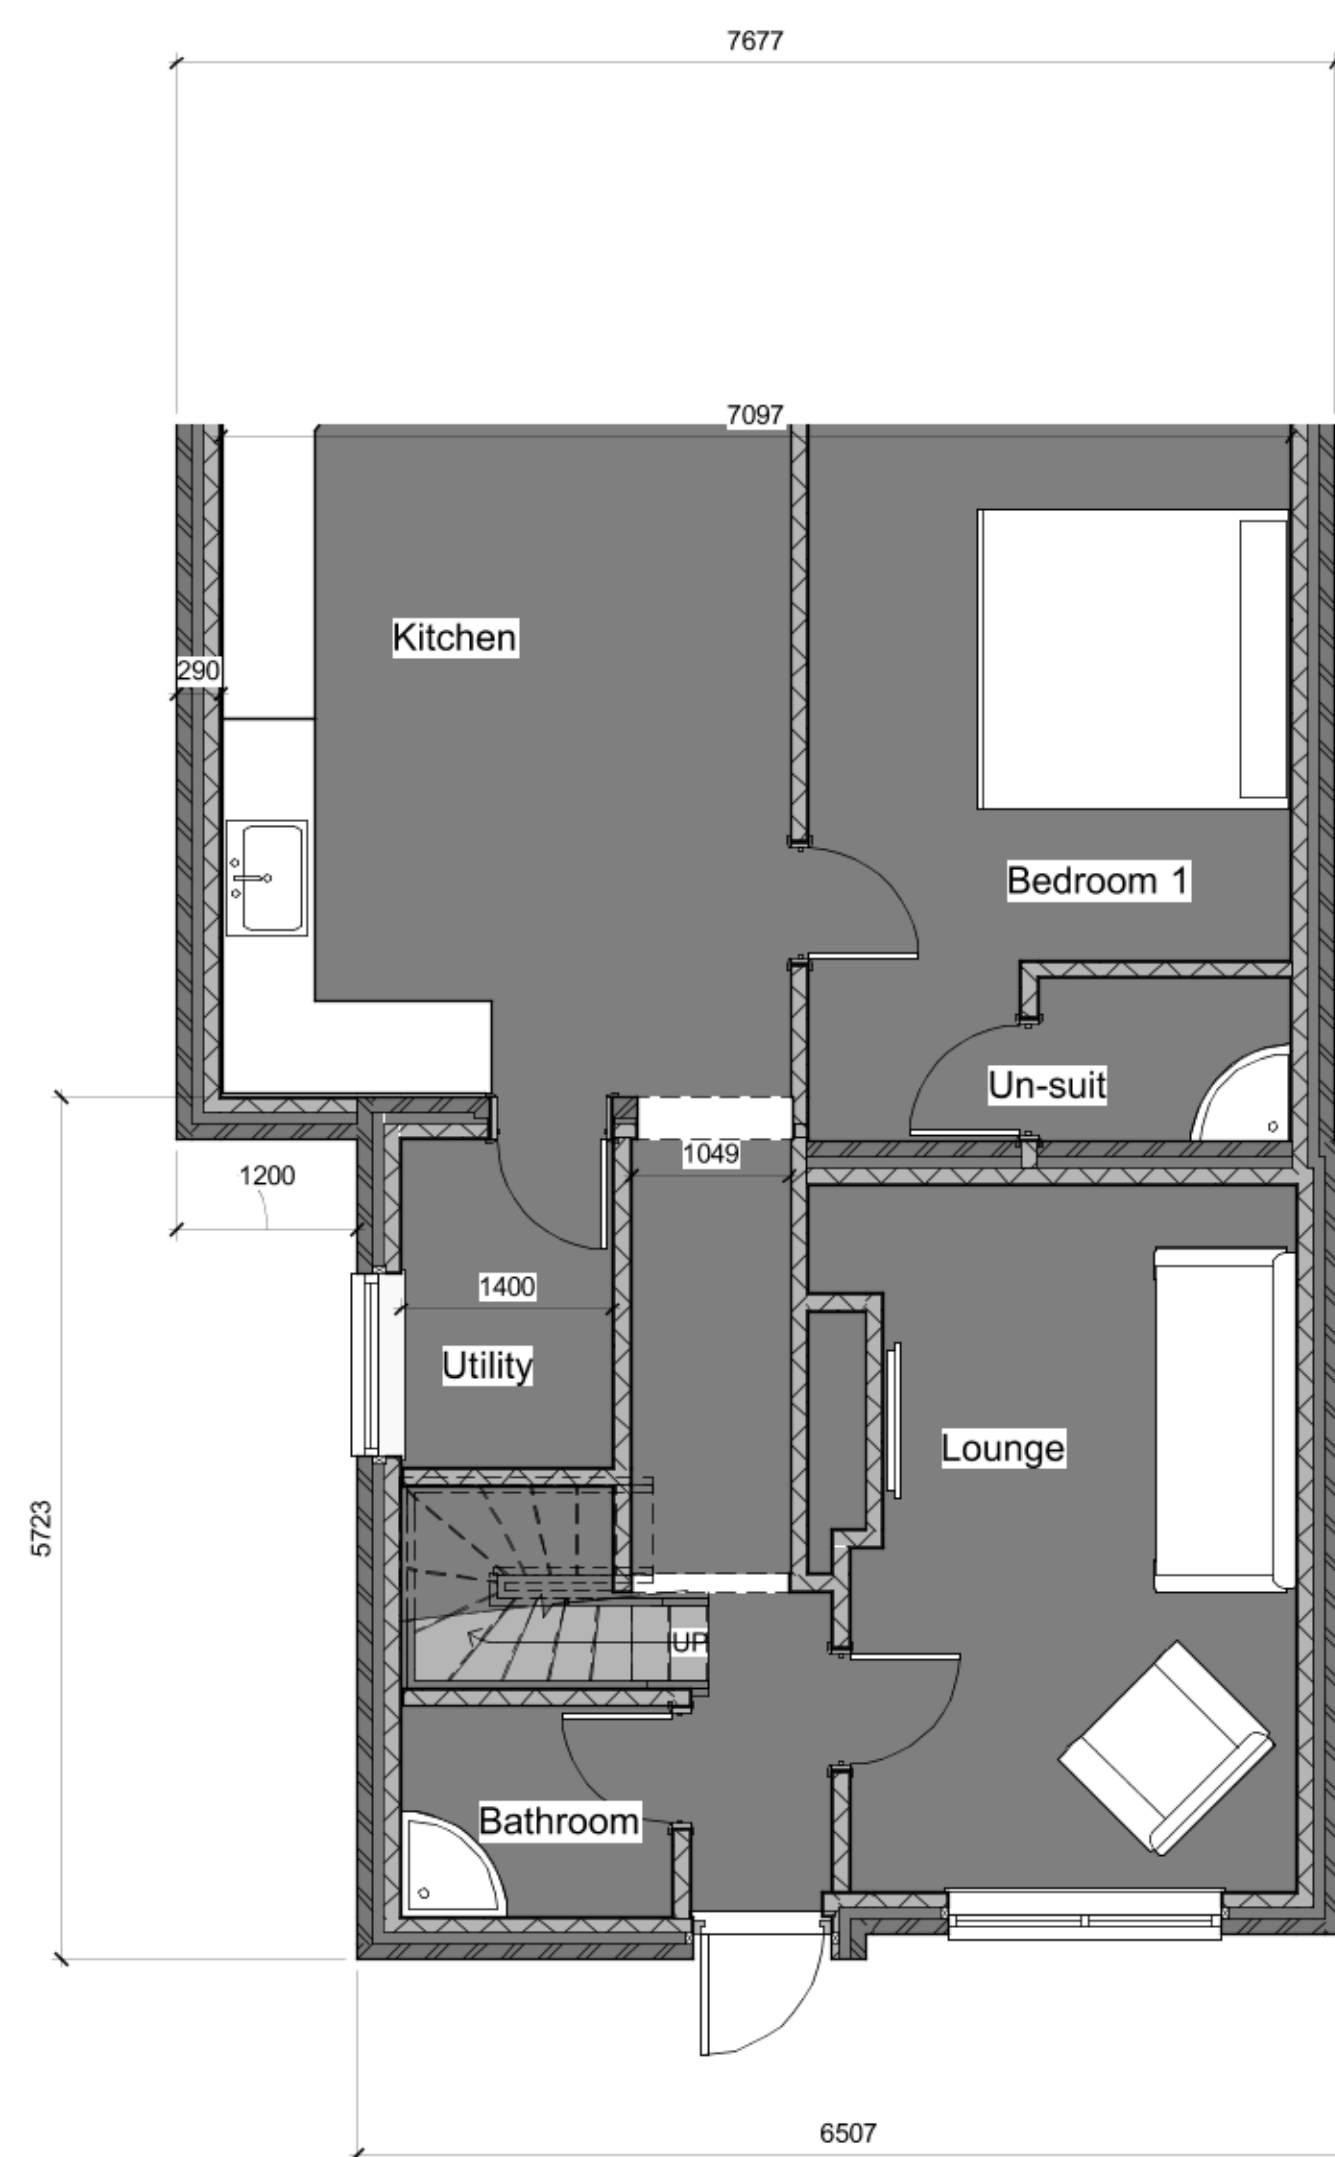

1 Level 0

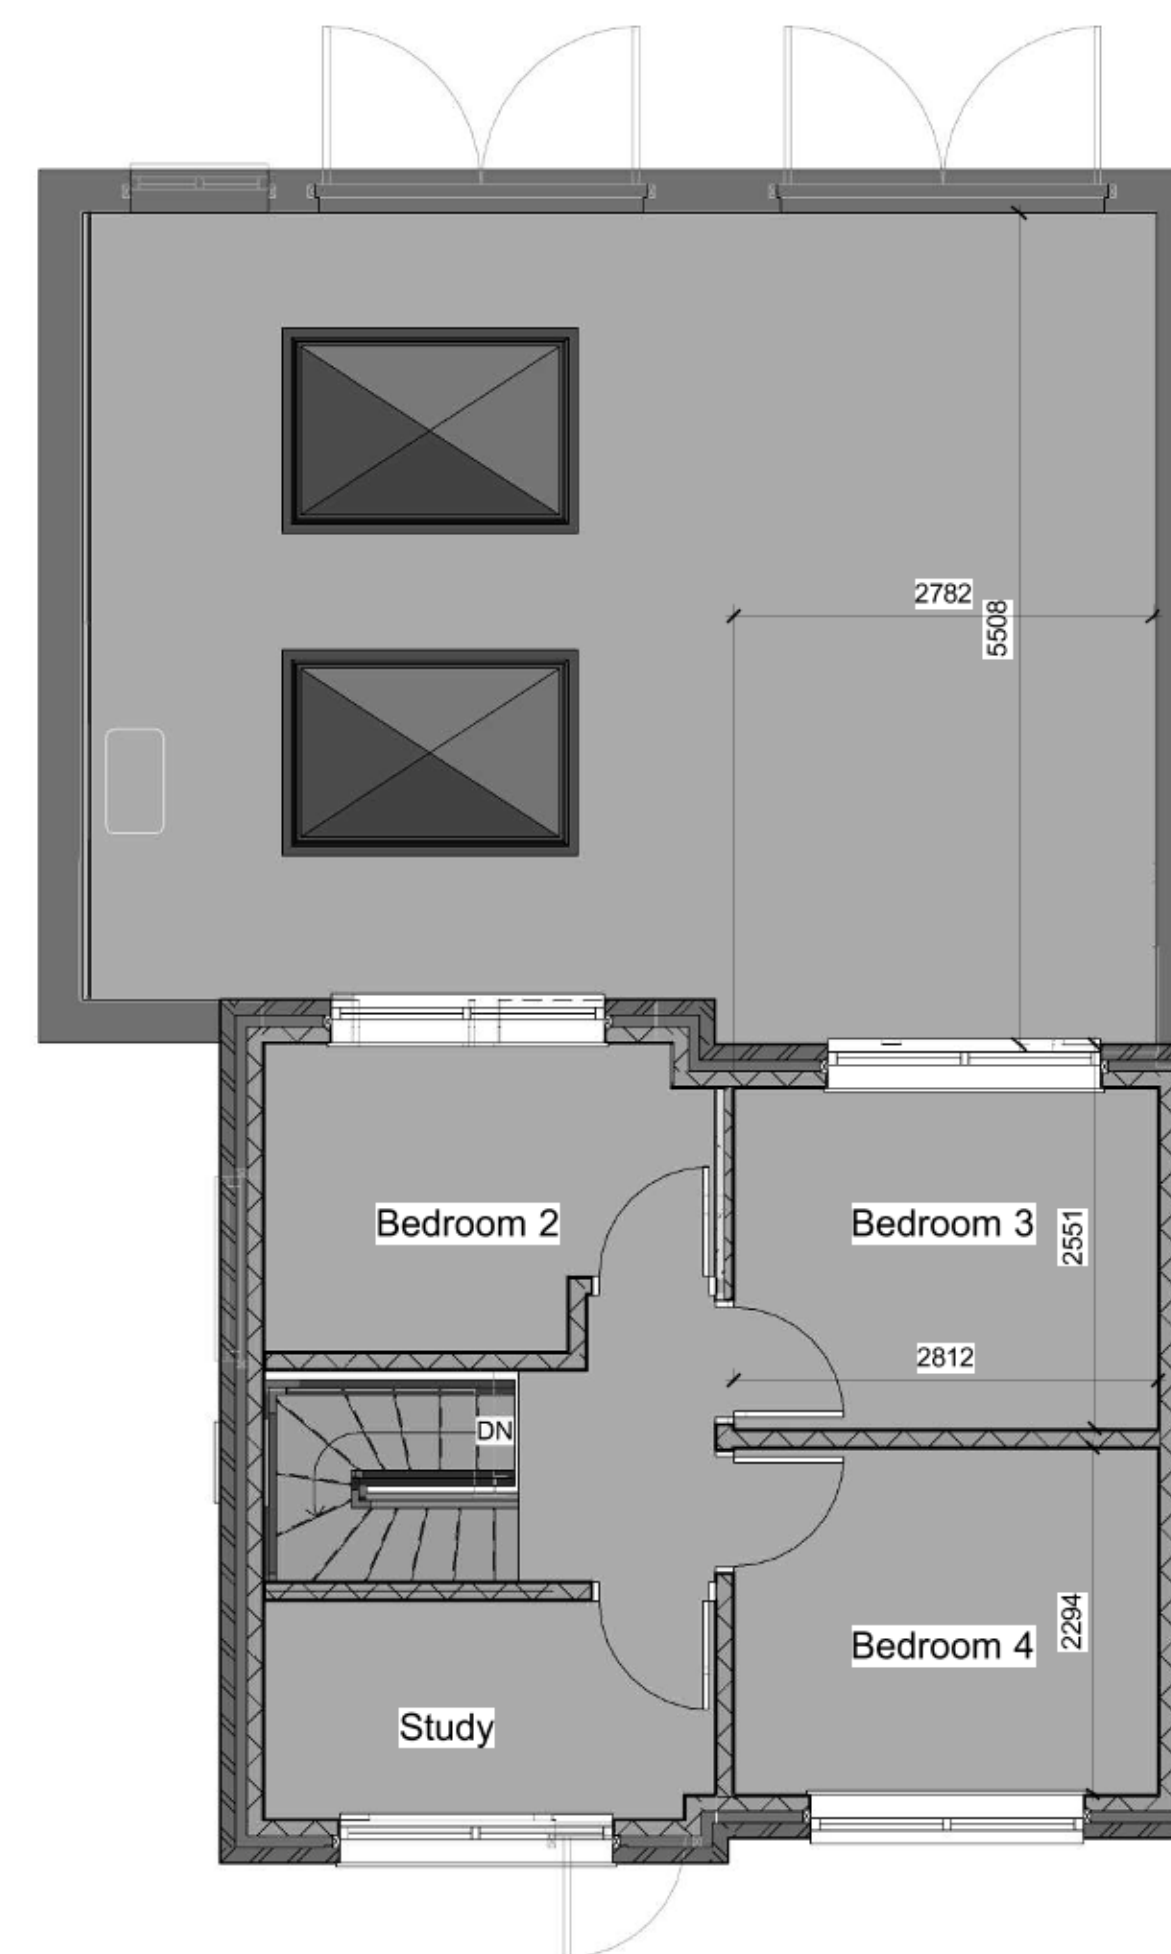

2 **Level 1**
1 : 50

[illegible]



CODE	SUITABILITY DESCRIPTION
STATUS	PURPOSE OF ISSUE



PROJECT 8 Mill View Road,
Yapton

Proposed Floor Plans

CLIENT			
Sonia Morris			
DRAWN BY Author		CHECKED BY Checker	
		DATE 12.02.19	
SCALE (@ A1) 1 : 50		PROJECT NUMBER Project Number	
DRAWING NUMBER			REV
Sheet 1			

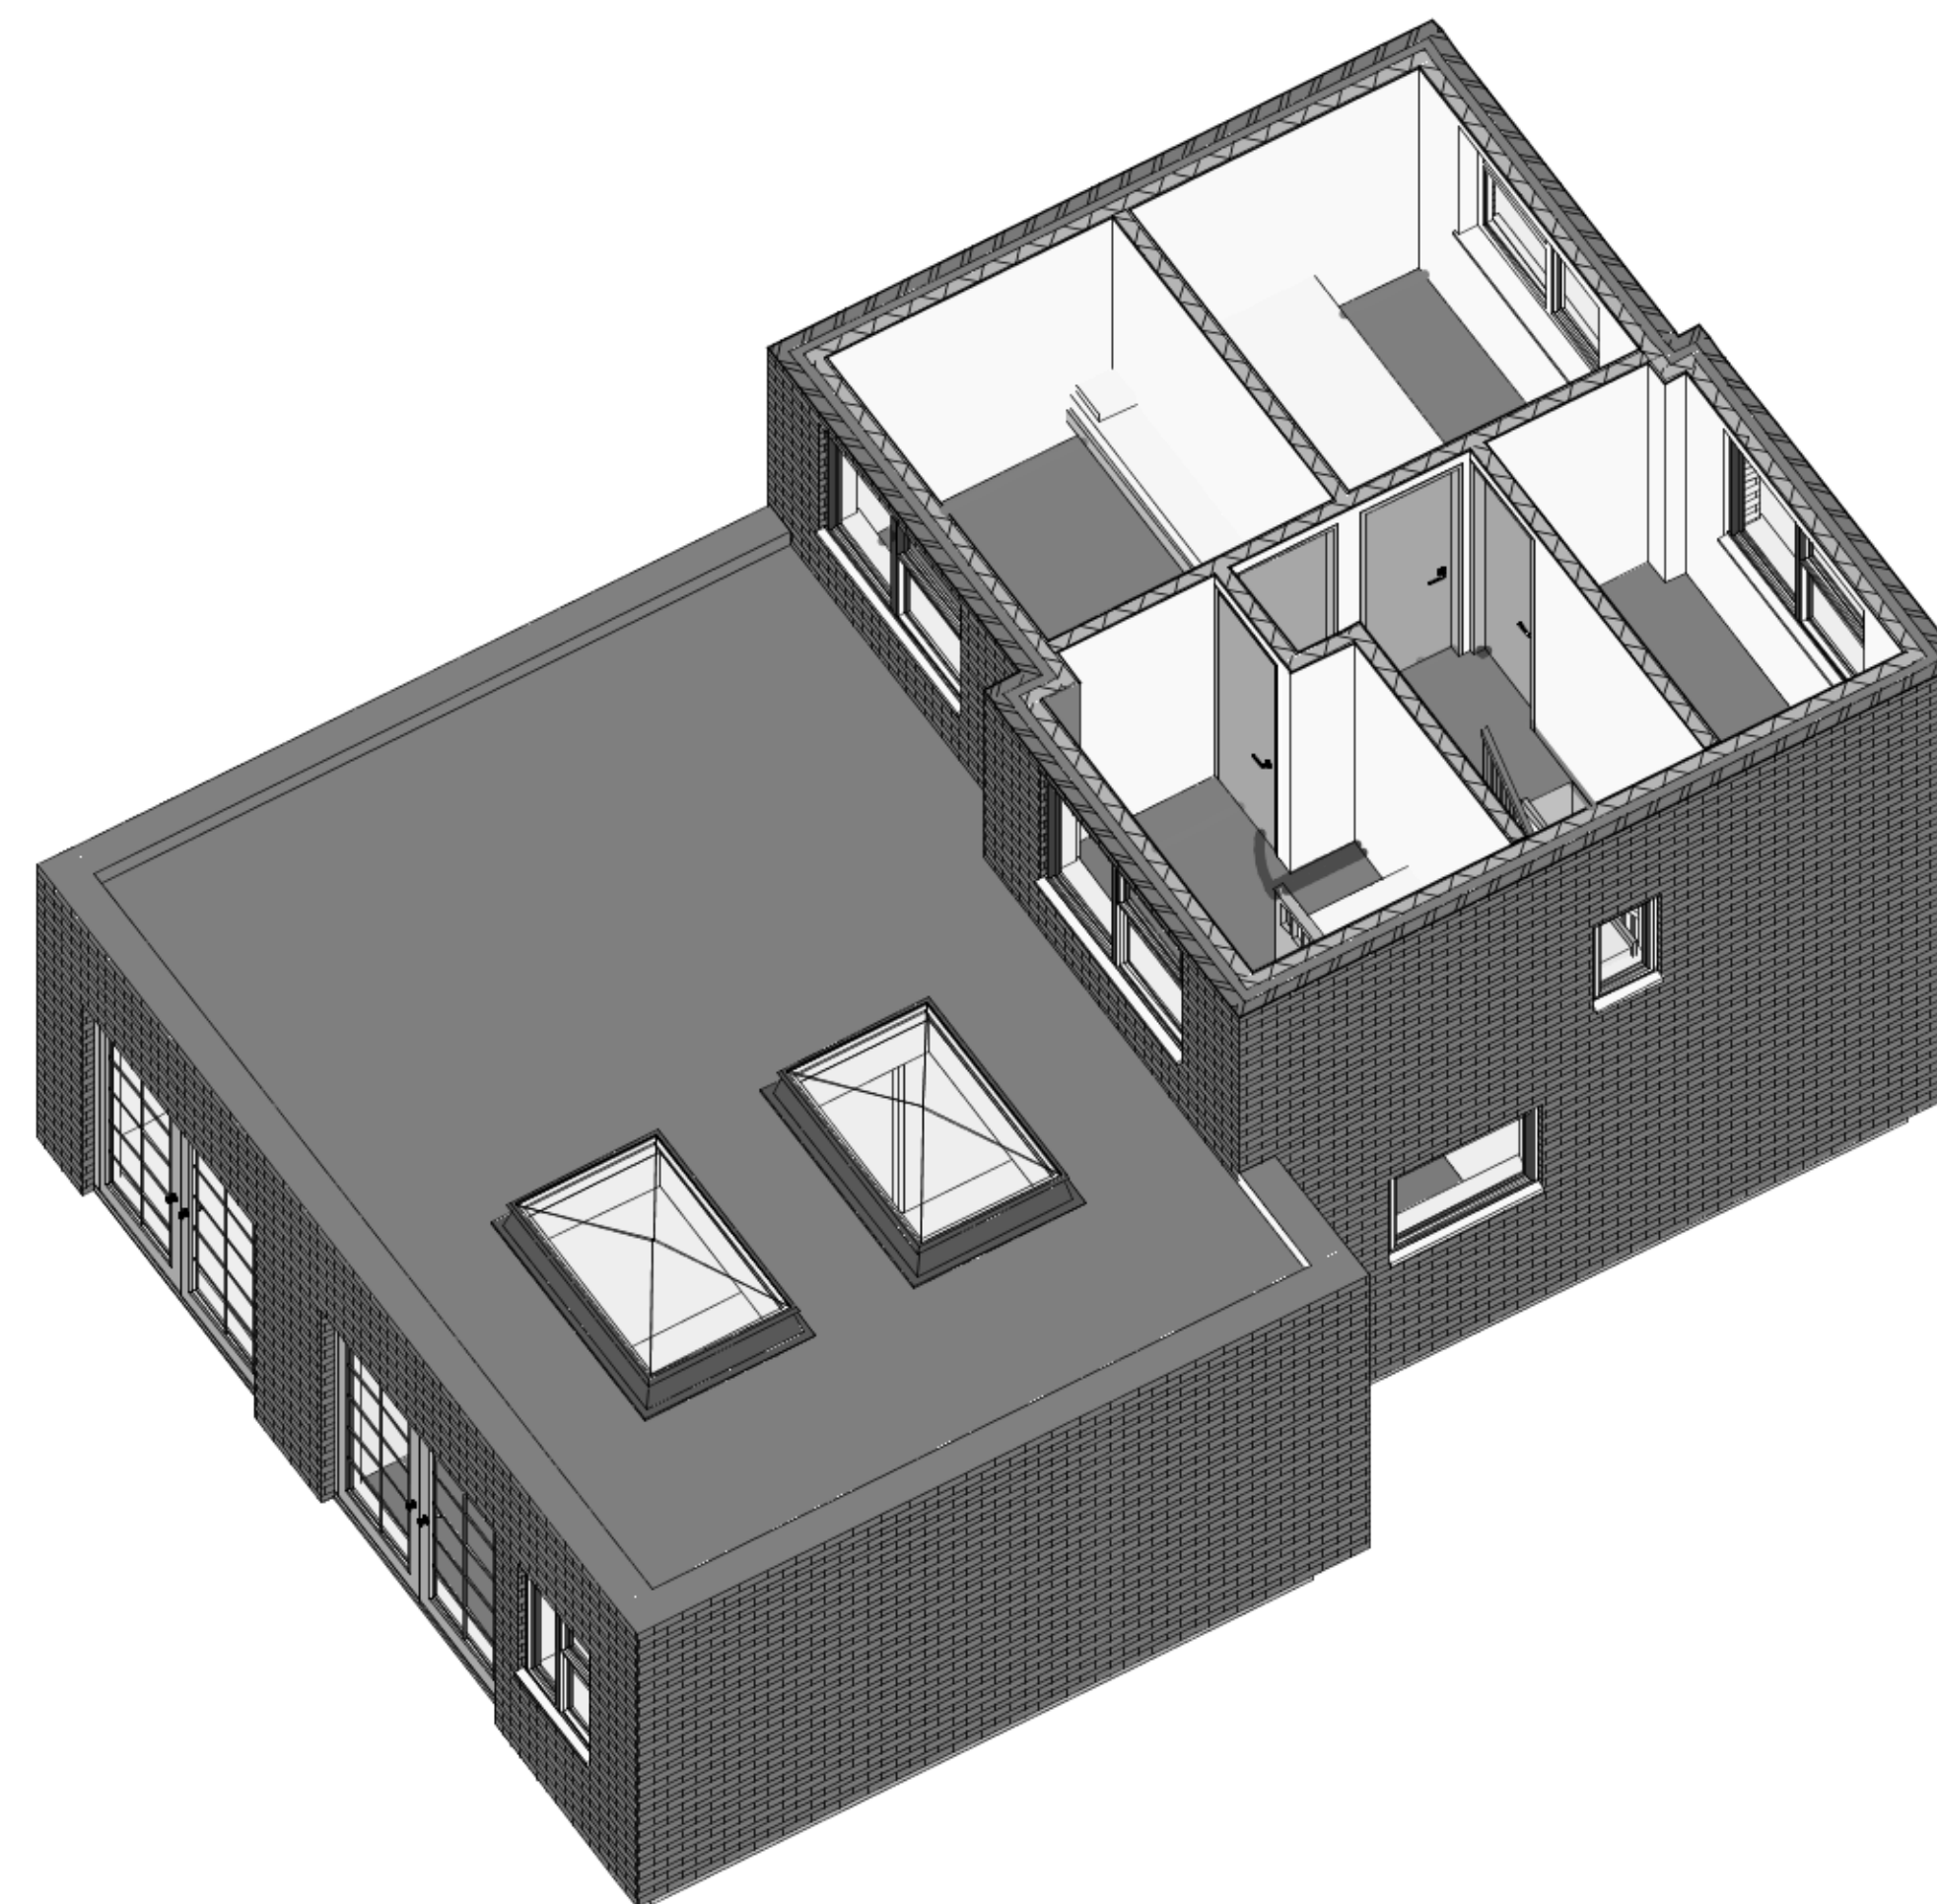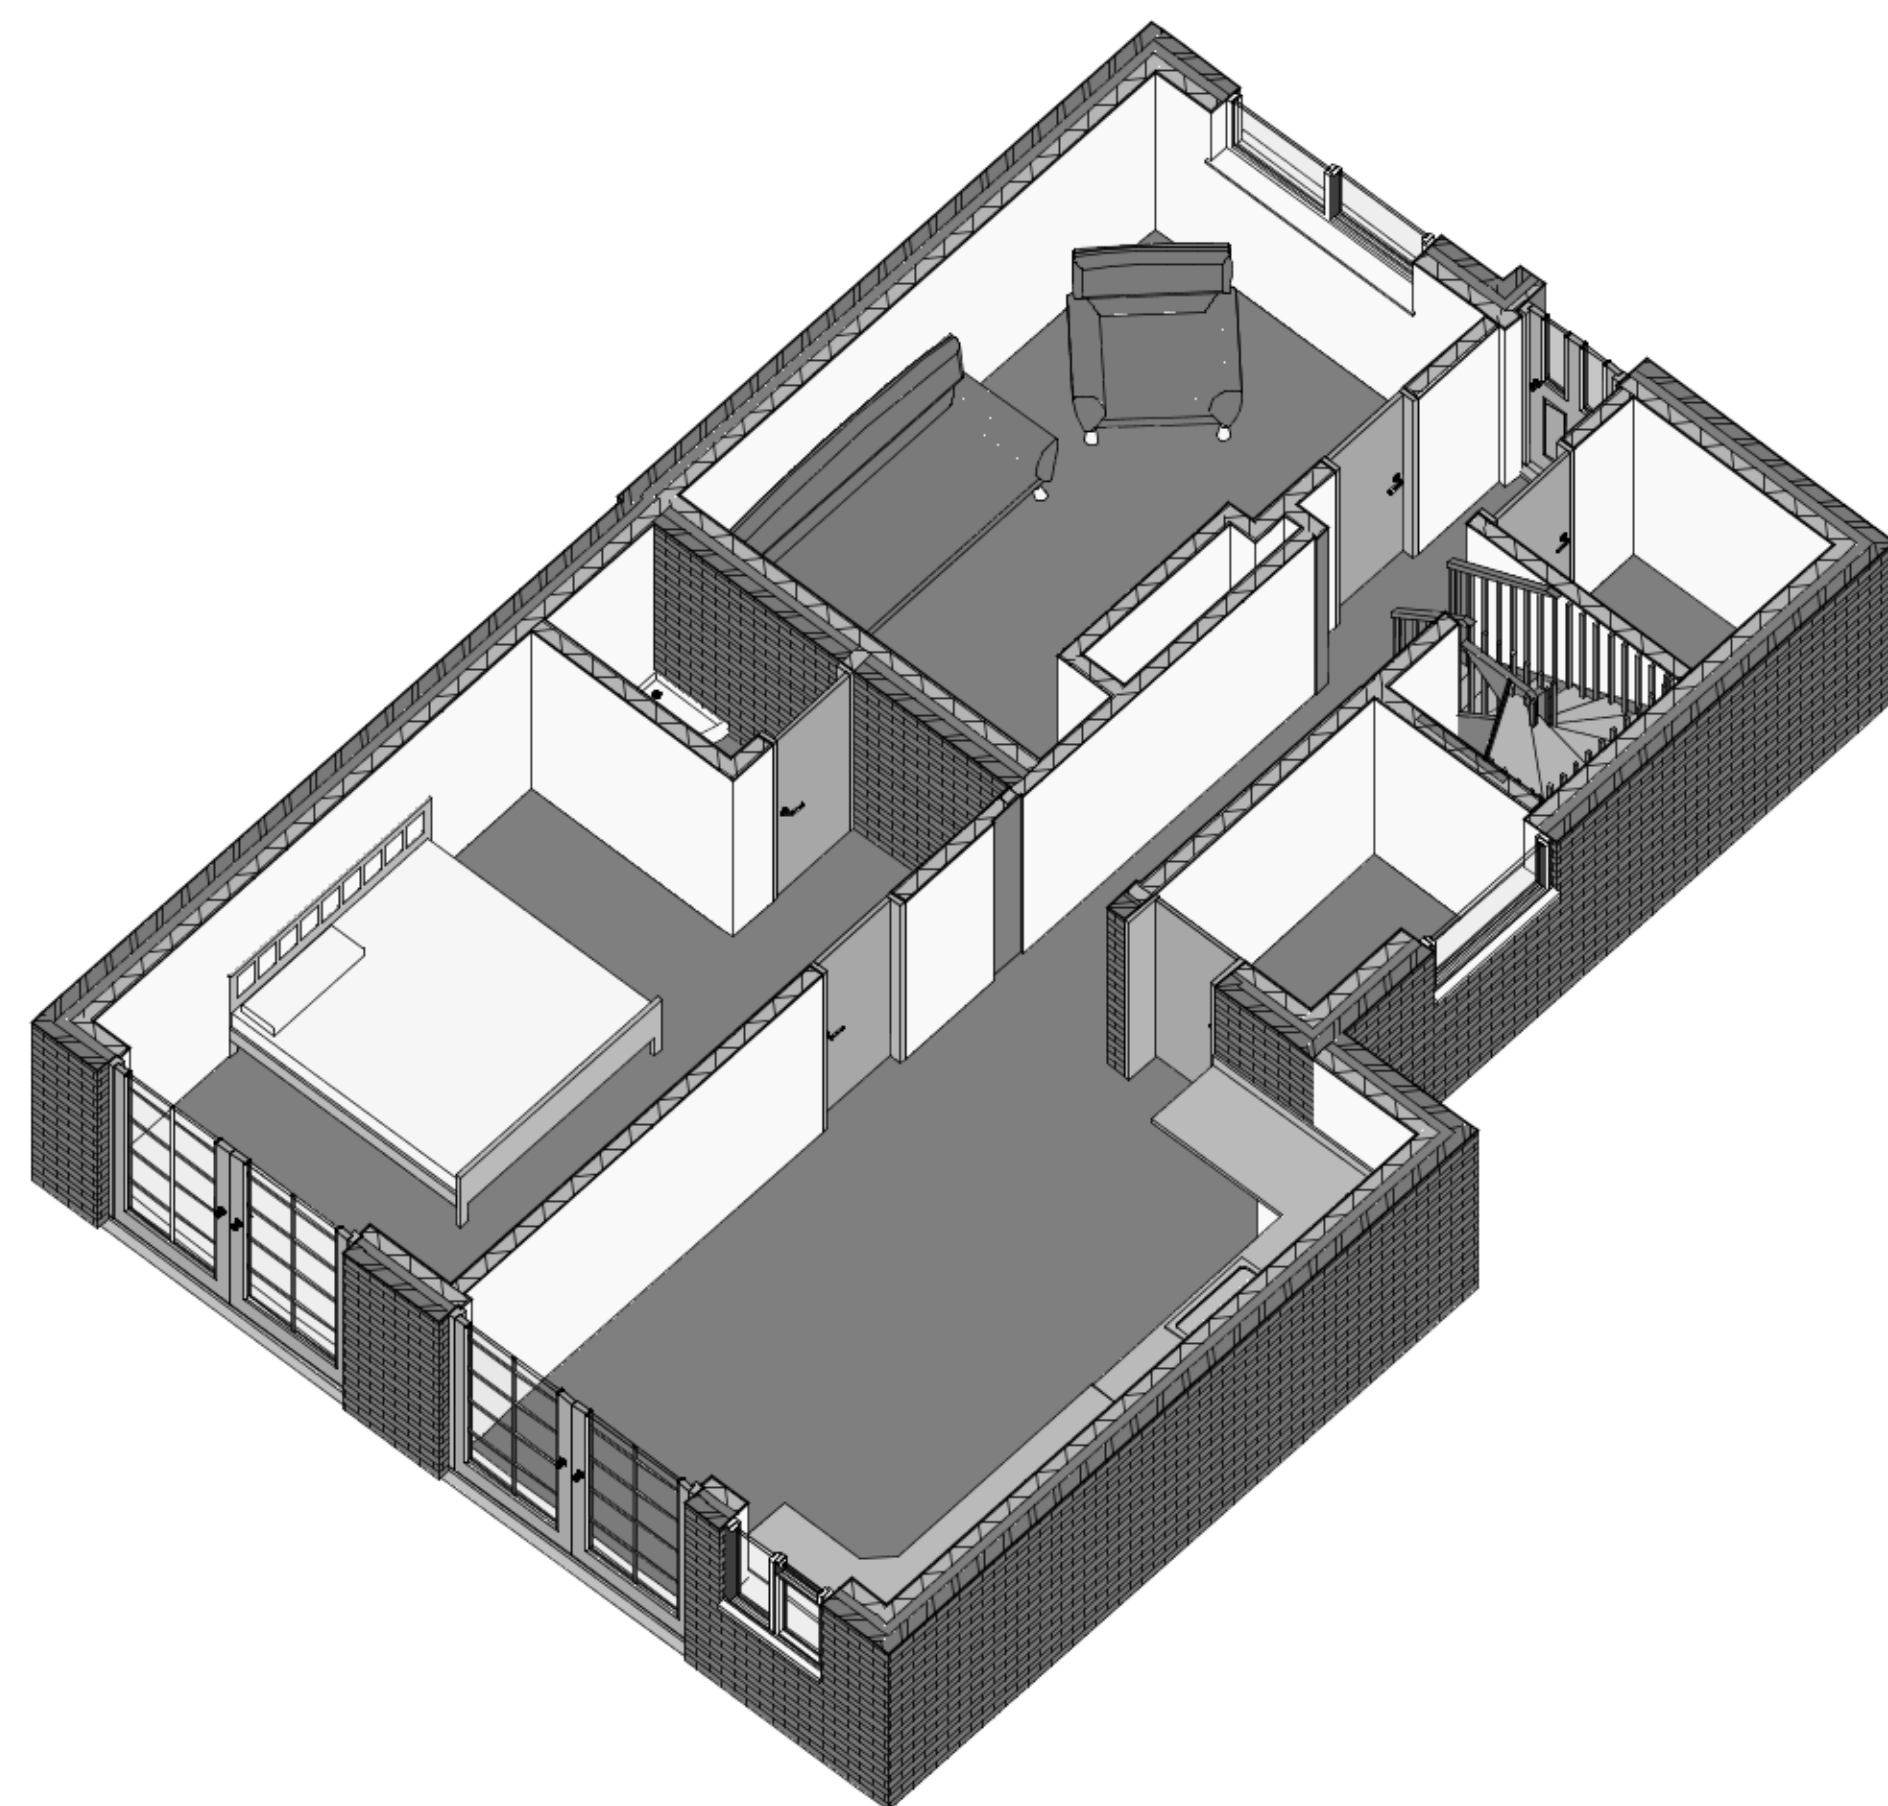[illegible]

CODE	SUITABILITY DESCRIPTION
STATUS	PURPOSE OF ISSUE




PROJECT: 8 Mill View Road,
Yapton

TITLE
3d Plans


CLIENT

Sonia Morris


DRAWN BY Author	CHECKED BY Checker	DATE 02/12/19
SCALE (@ A1)	PROJECT NUMBER Project Number	
DRAWING NUMBER Sheet 2		REV

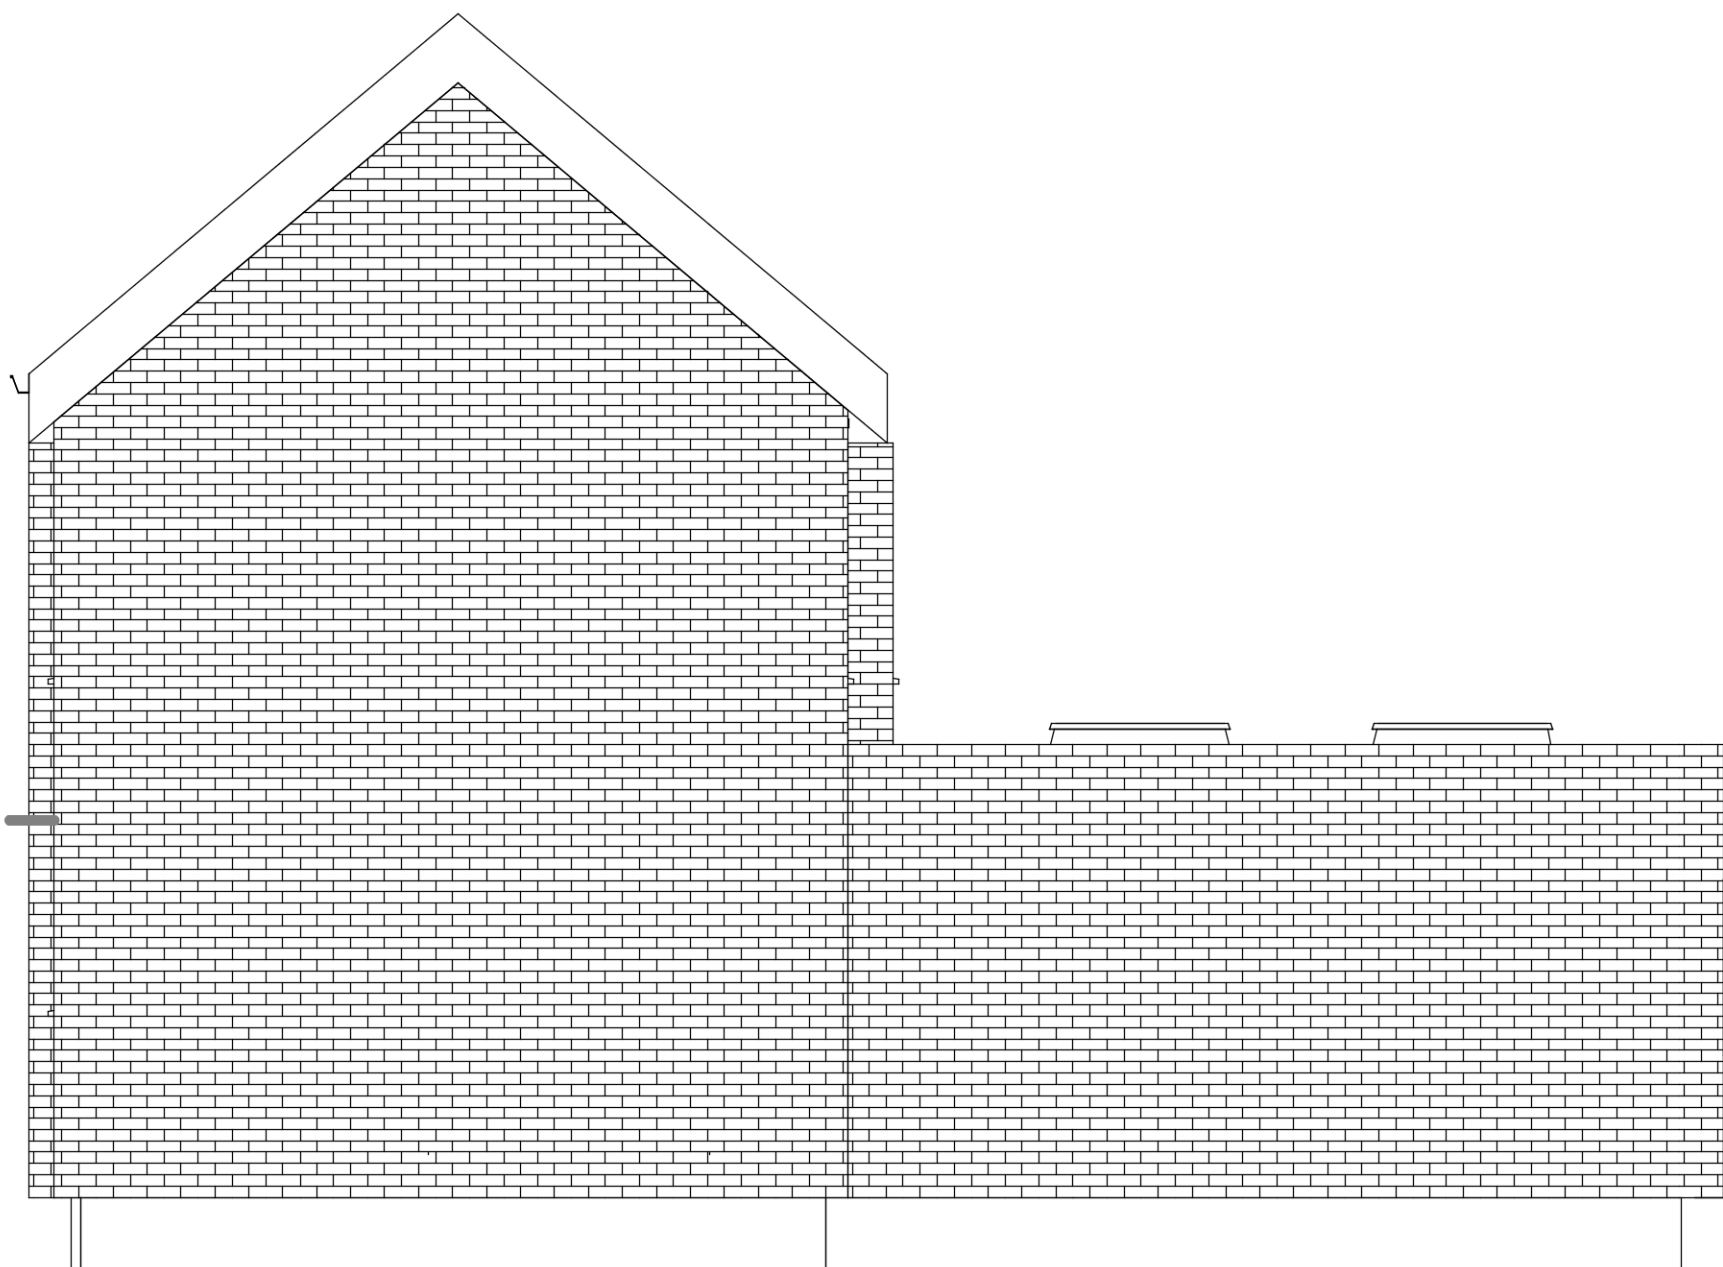


1 East
1 : 50

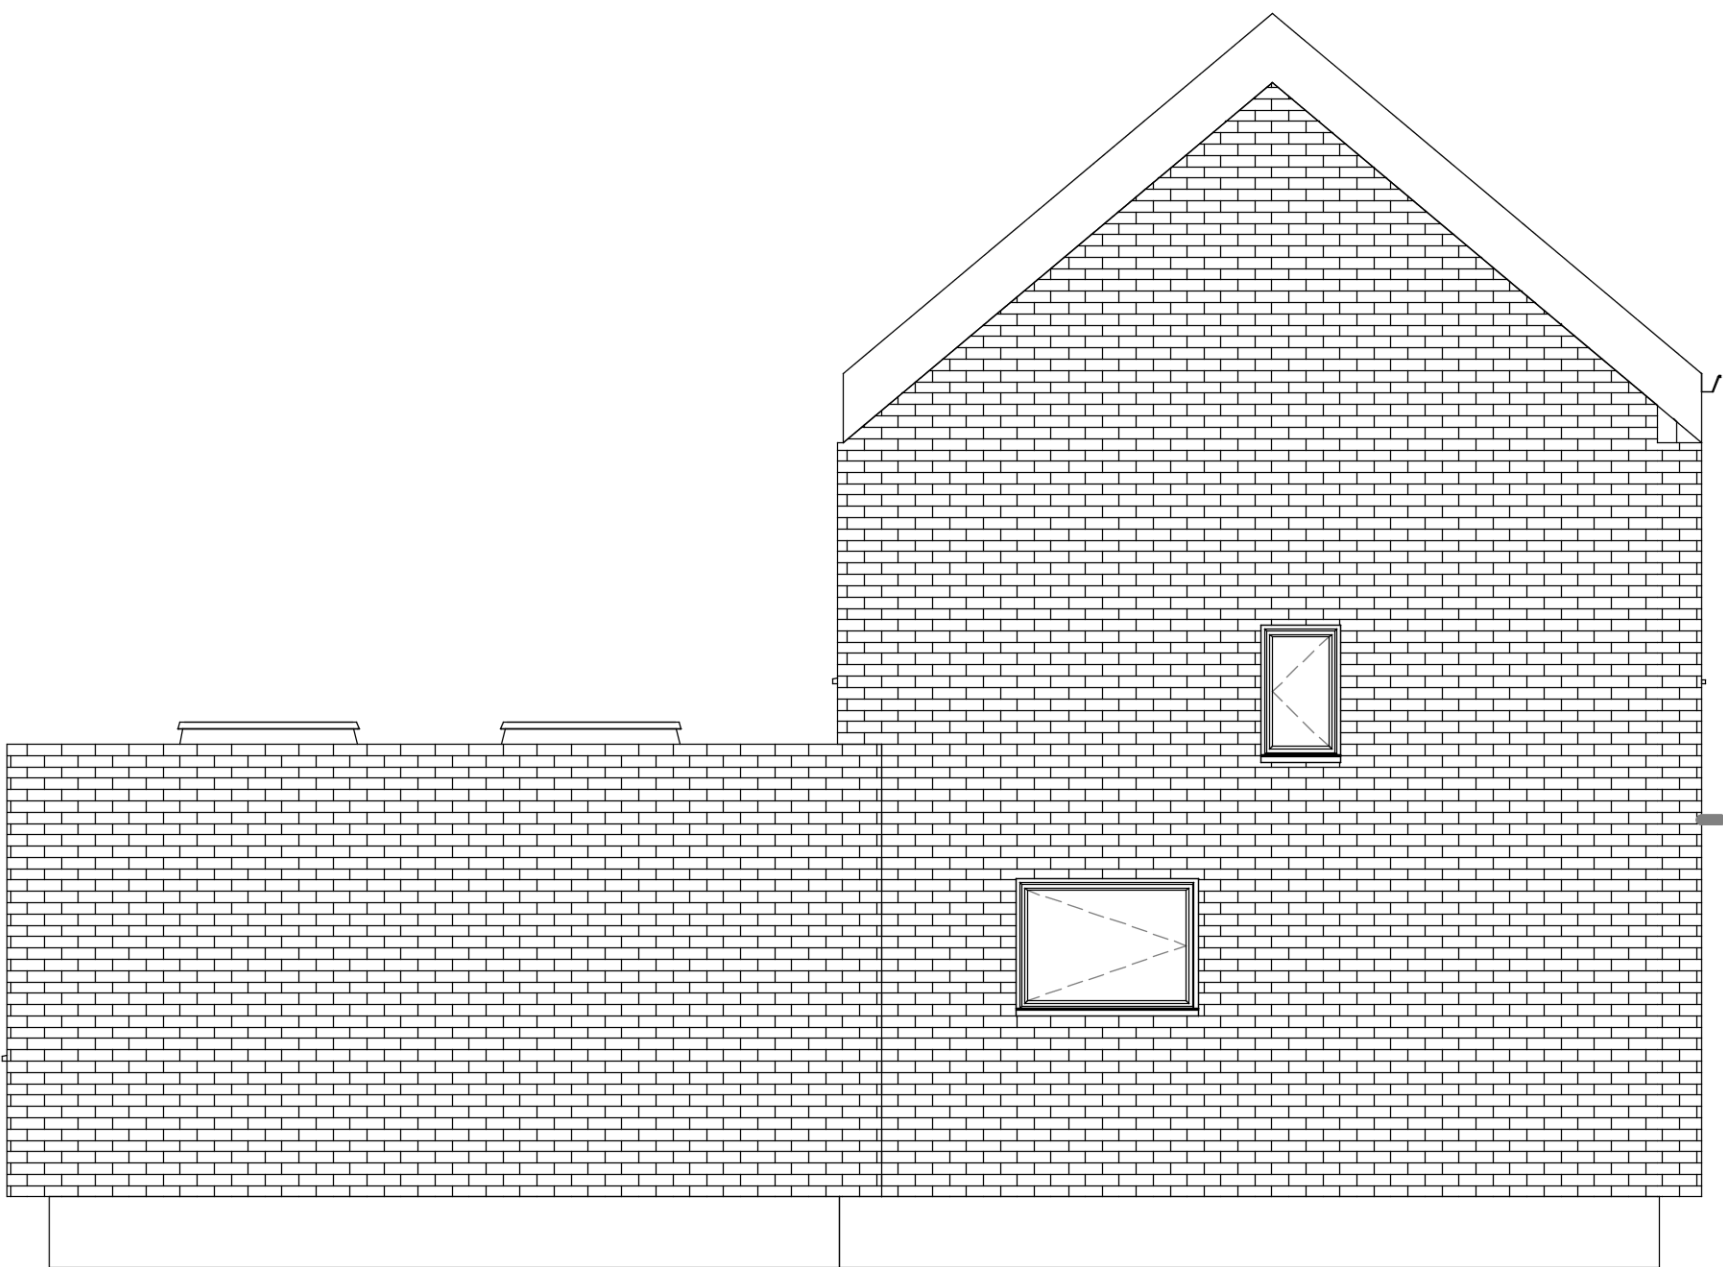

4 West
1 : 50

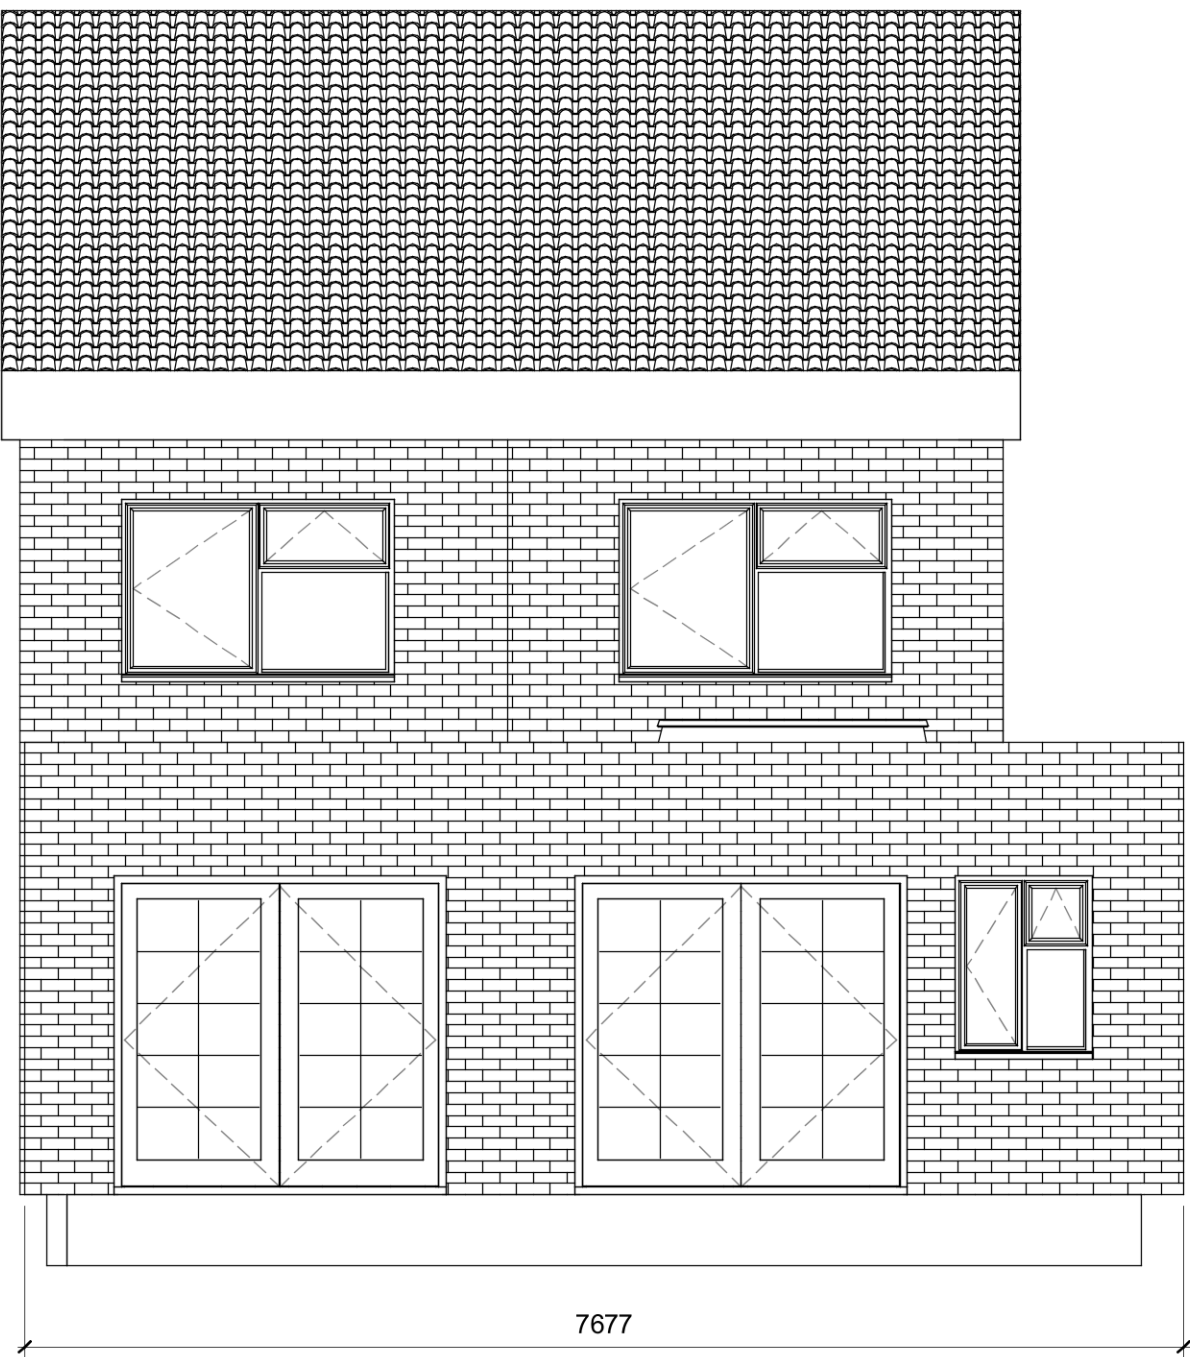

2 North
1 : 50

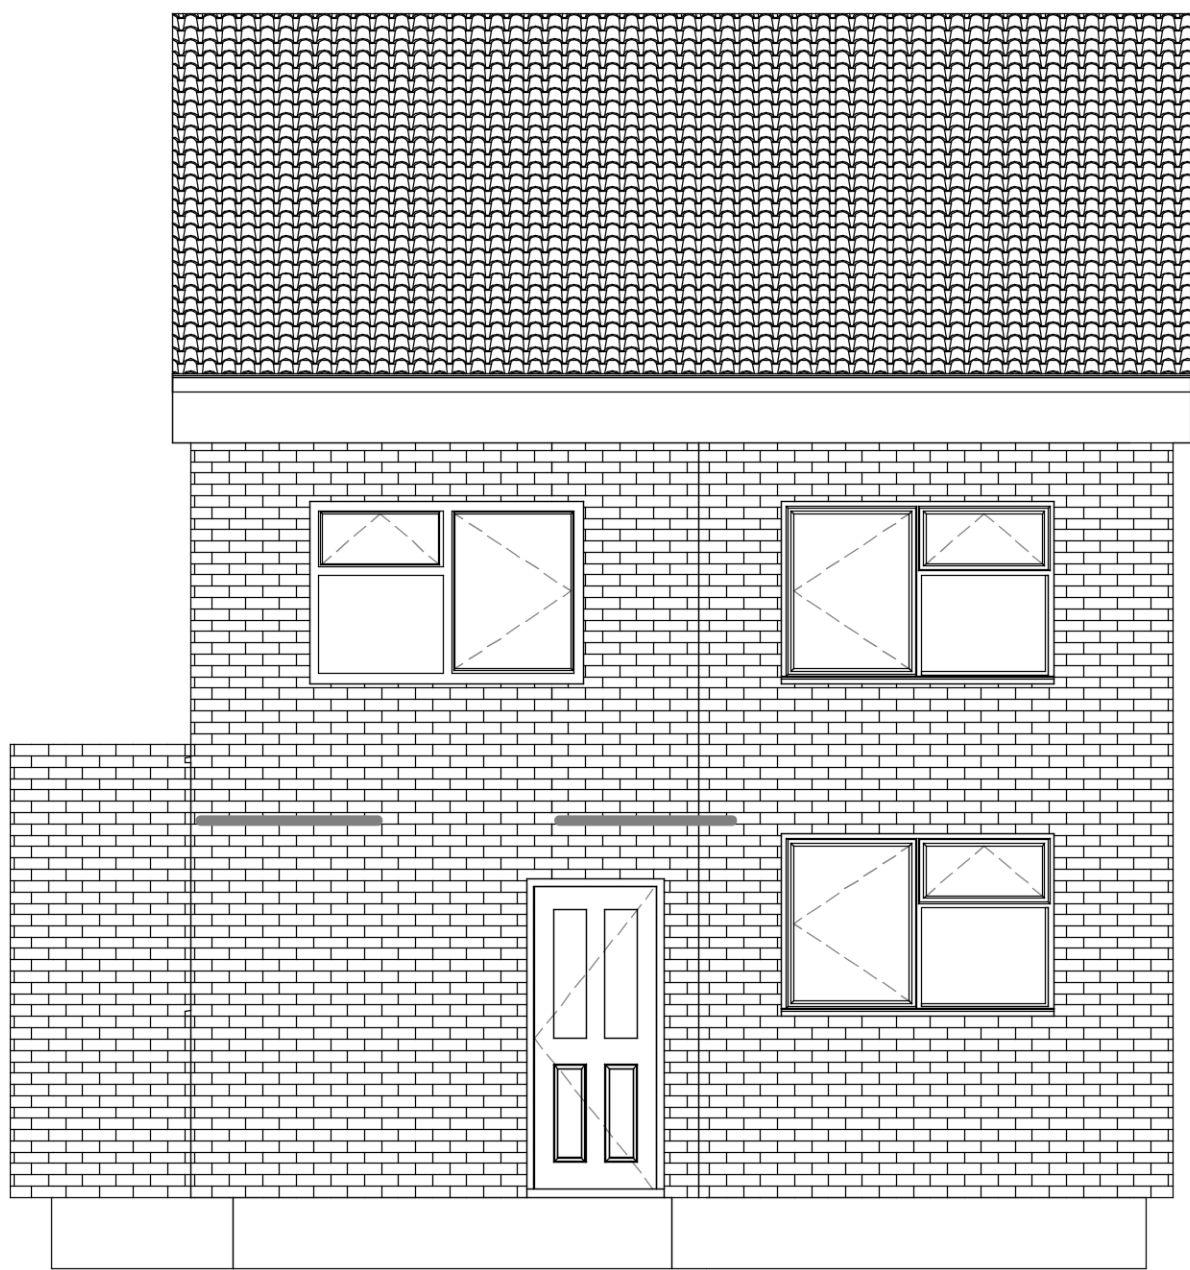

3 South
1 : 50

Rev	Description	Date

CODE	SUITABILITY DESCRIPTION
STATUS	PURPOSE OF ISSUE

 **AUTODESK.**
www.autodesk.com/revit

PROJECT
**8 Mill View Road,
Yapton**

TITLE
Proposed Elevations

CLIENT
Sonia Morris

DRAWN BY Author	CHECKED BY Checker	DATE 02/12/19
SCALE (@ A1) 1 : 50		PROJECT NUMBER Project Number
DRAWING NUMBER Sheet 3		REV