




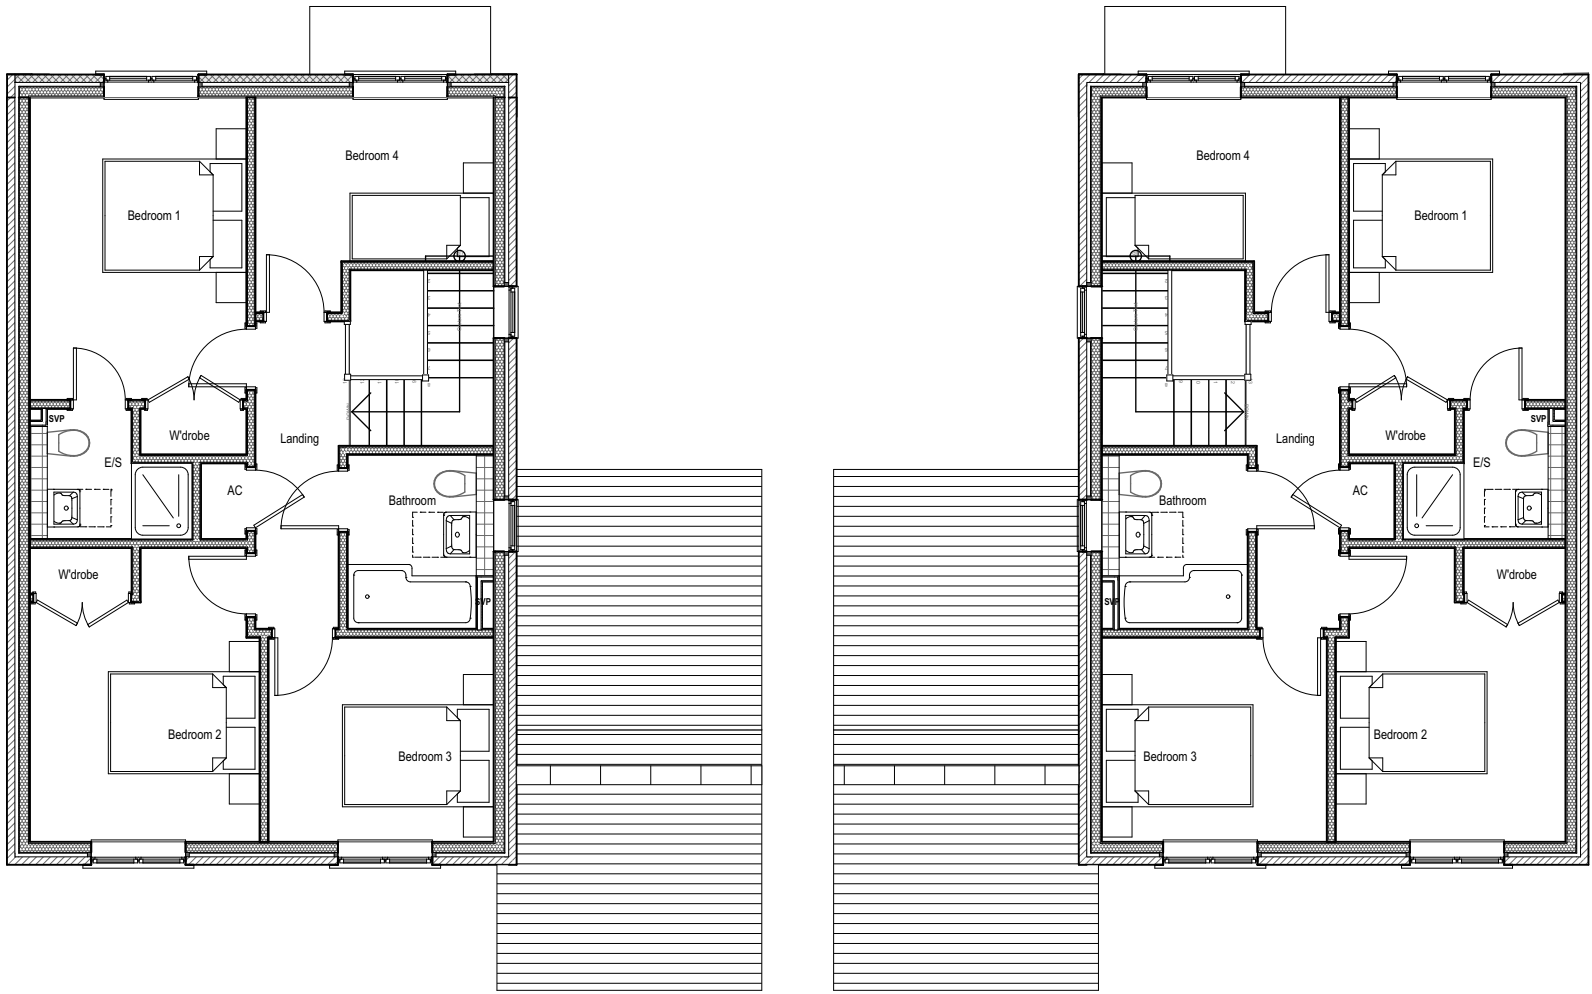

First Floor Plan

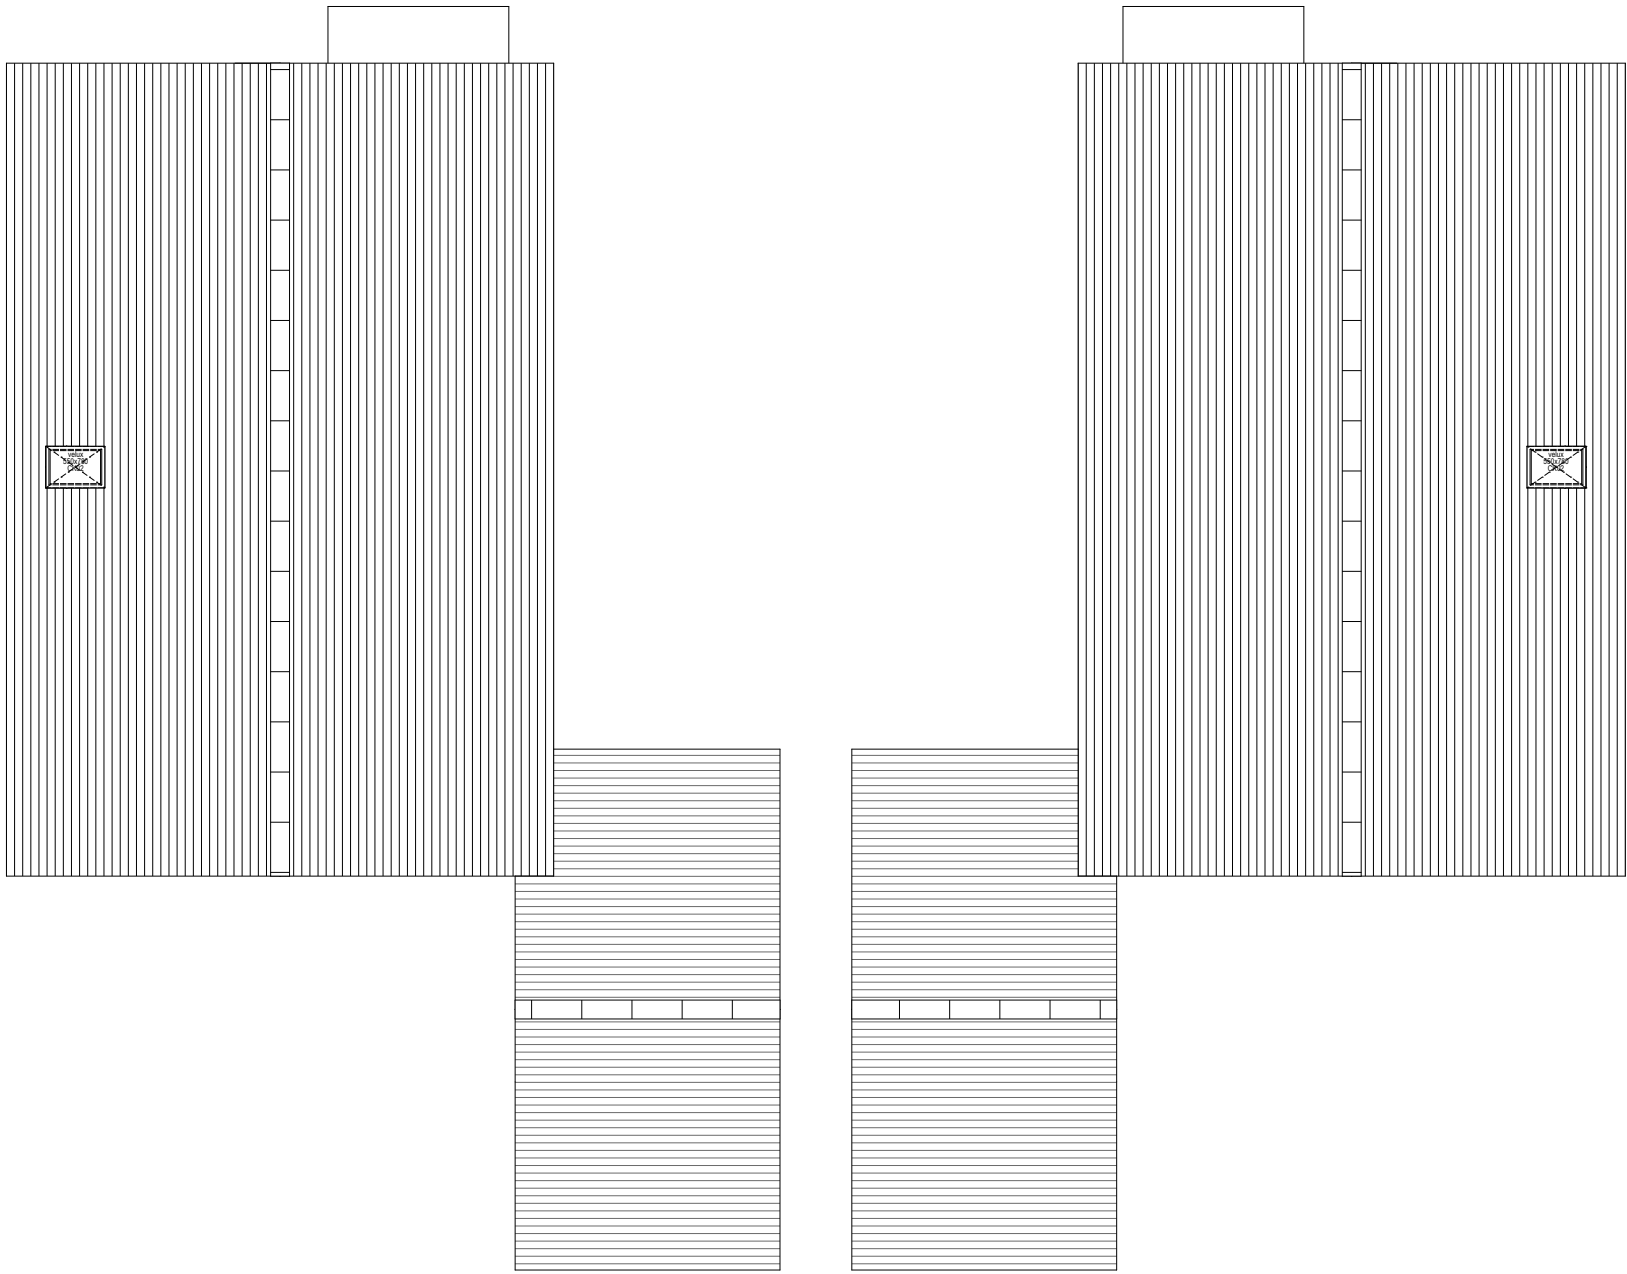

Roof Plan

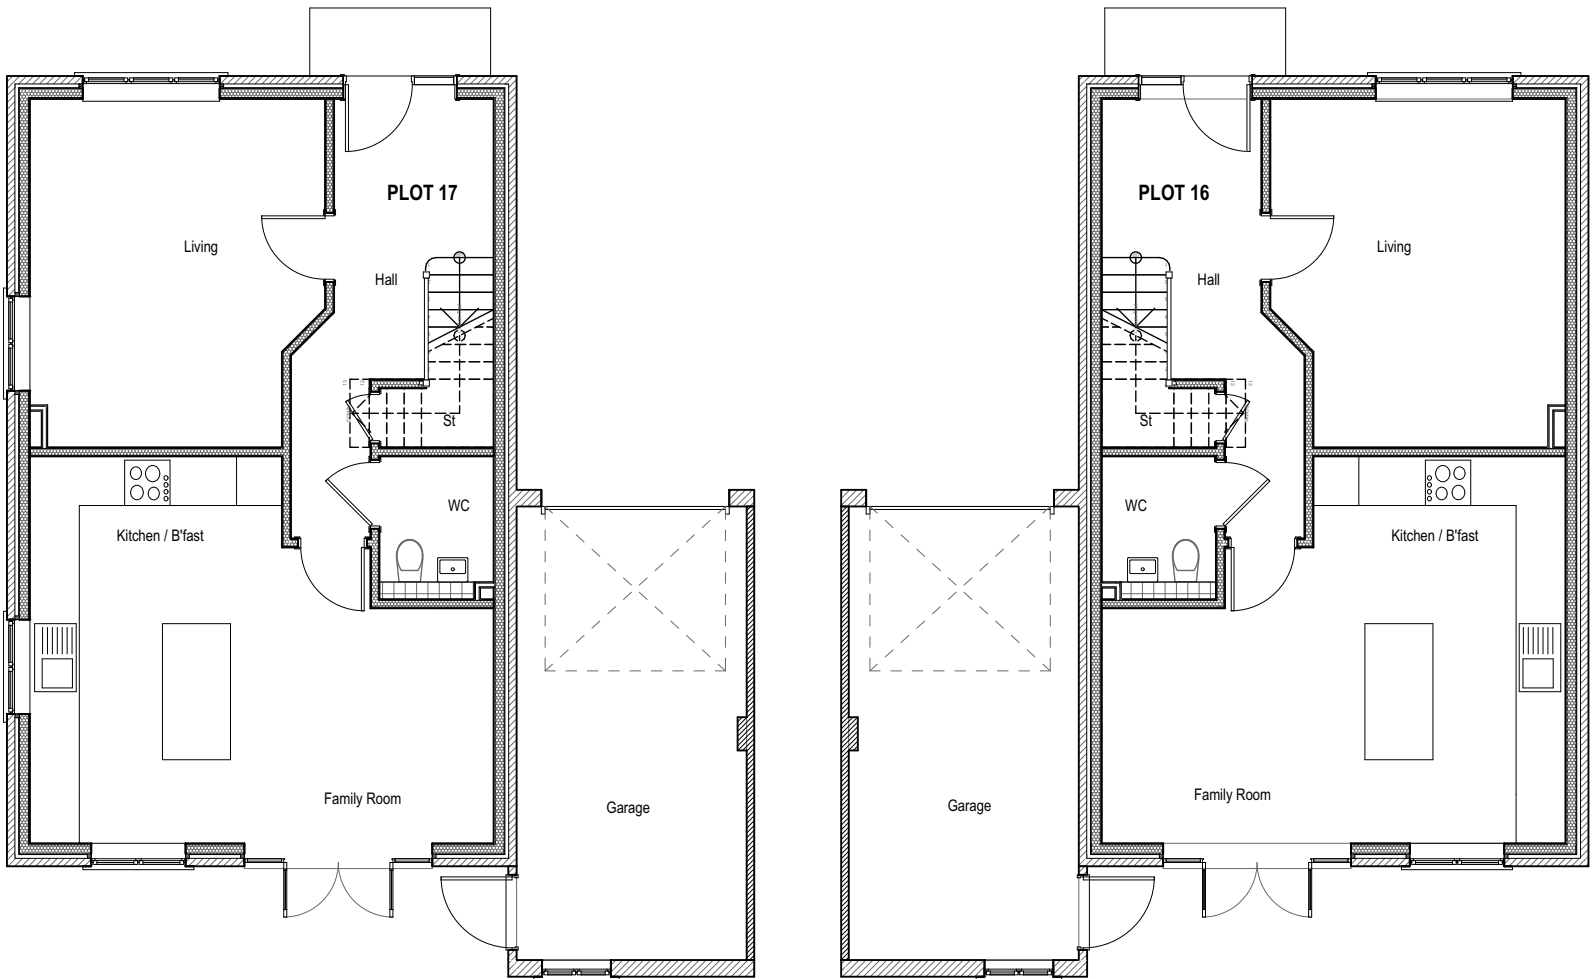

Ground Floor Plan

A 01/09/2020 Garage personnel door repositioned & bathroom window added



Victoria House 14 St Johns Road Hedge End Southampton Hampshire SO30 4AB
Tel 01489 773577 * Fax 01489 797111 * E mail sales@crayfernhomes.co.uk

Do not scale this drawing. Use written dimensions only. All dimensions are to be checked on site prior to commencement of work. This drawing is the copyright of Crayfern Homes Limited and may not be copied altered or reproduced in any way without their written authority

PLOT 16&17 | PLANS
DEVELOPMENT AT:
CINDERS LANE
YAPTON

FOR
CRAYFERN HOMES LIMITED

Scale : 1:100 @ A2 Date : JAN 2020
Drawing No : 97.17.P105_A