




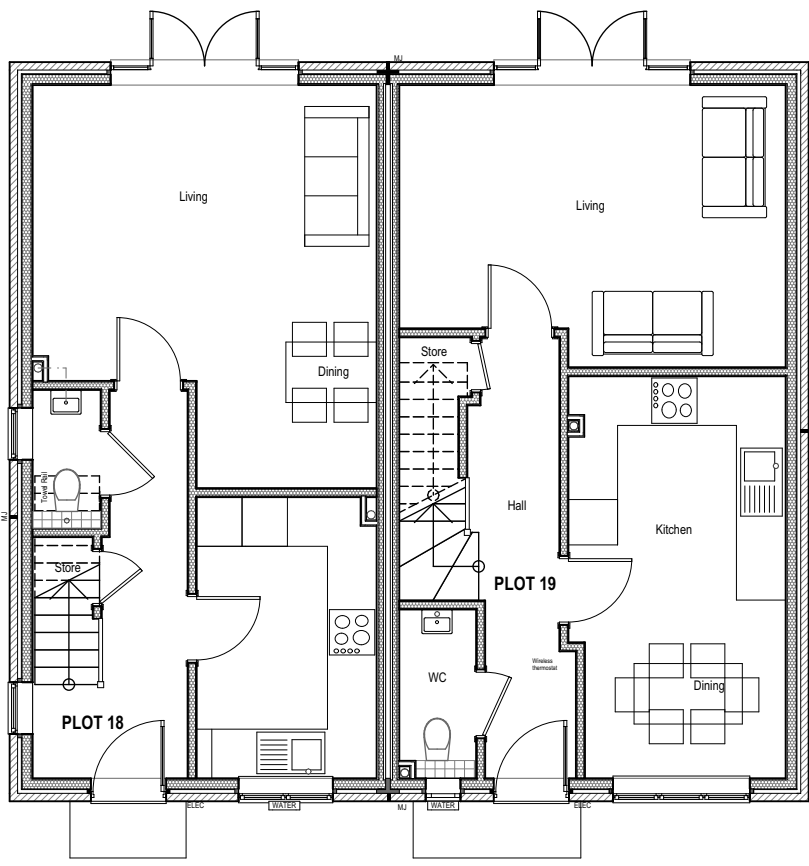

Ground Floor Plan

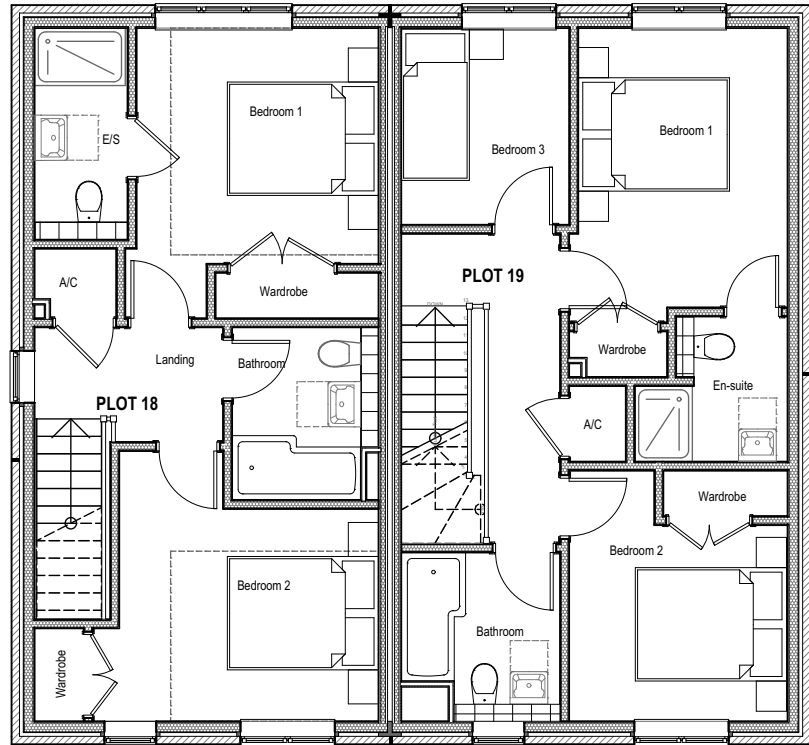

First Floor Plan

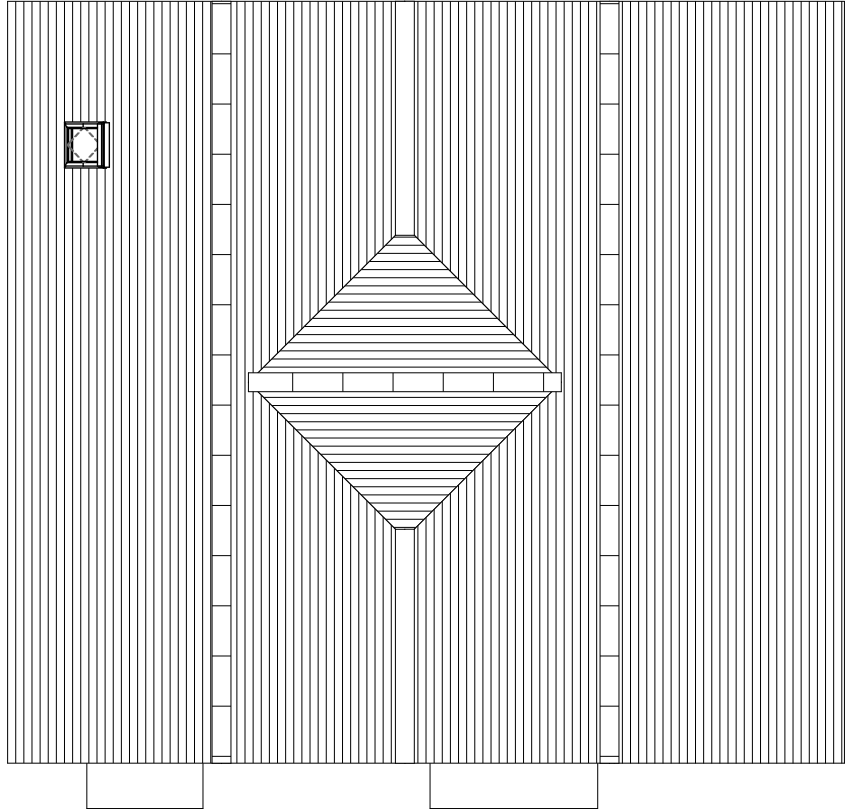

Roof Plan

Materials Schedule:-

Roof
SVK Montana Textured Fibre Cement Slate
Tiles

Walls
Brickwork - Weinerberger Terca Olde Woodford
Red Multi Facing Brick
Detailing Brickwork (headers & protruding
headers detail) - Weinerberger Terca Olde
Woodford Red Multi Facing Brick

Cills
BDN Newmans Grey Blend brick

Windows
Grey UPVC


French Doors
Grey UPVC

Front Doors
Black GRP

Rainwater Goods
Black half round guttering with matching
downpipes.




Front Elevation

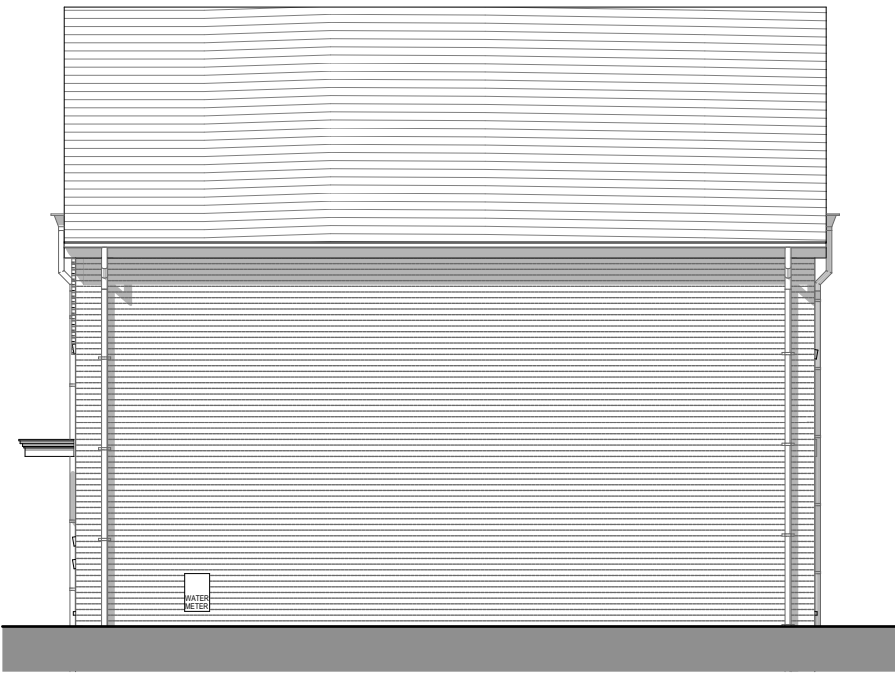

Side Elevation



Rear Elevation

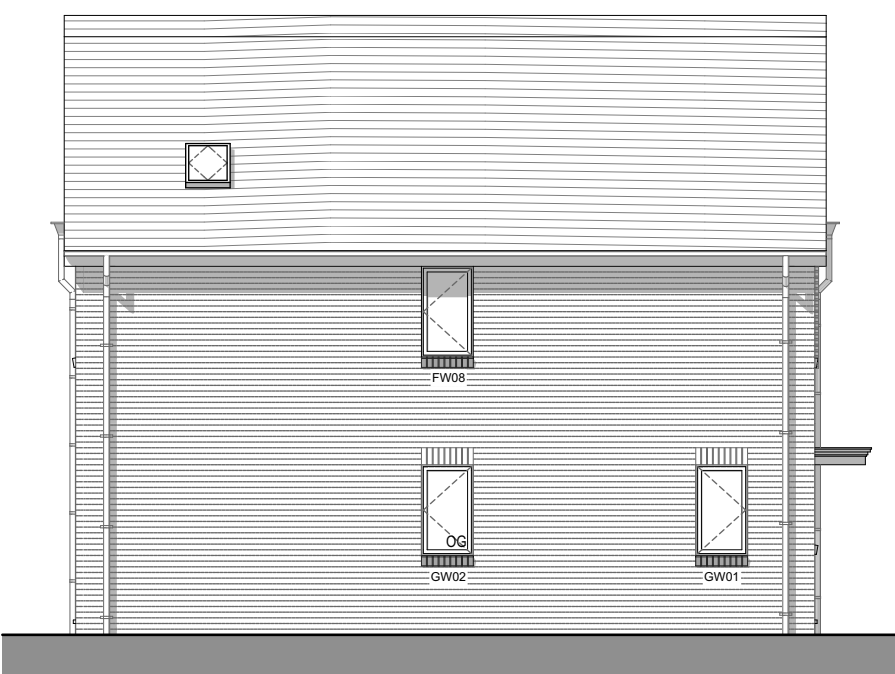

Side Elevation

A plot 18 en suite & velux window added 01/09/2020



Victoria House 14 St Johns Road Hedge End Southampton Hampshire SO30 4AB
Tel 01489 773577 * Fax 01489 797111 * E mail sales@crayfernhomes.co.uk

Do not scale this drawing. Use written dimensions only. All dimensions are to be checked on
site prior to commencement of work. This drawing is the copyright of Crayfern Homes Limited
and may not be copied altered or reproduced in any way without their written authority

PLOT 18&19 | PLANS & ELEVATIONS
DEVELOPMENT AT:
CINDERS LANE
YAPTON

FOR
CRAYFERN HOMES LIMITED

Scale : 1:100 @ A2 Date :JAN 2020
Drawing No : 97.17.P107_A

OG - Obscured Glazing