

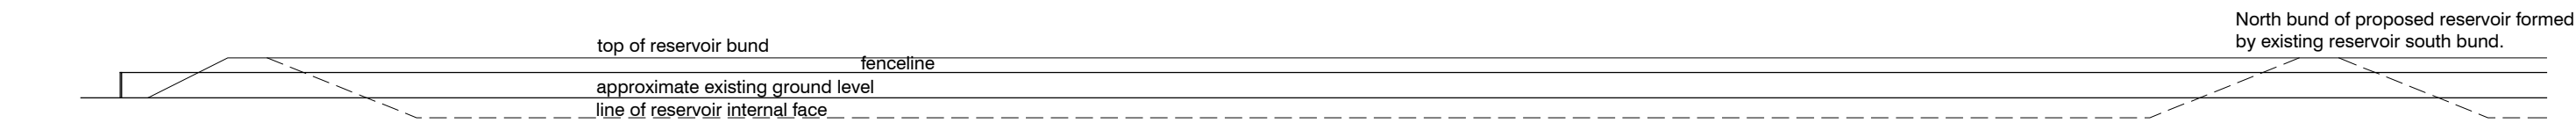



NOTES:  
Dimensions to be checked on site before commencing work. any discrepancies shall be reported to Curtis Leeves Technical Ltd. immediately.  
Do not scale from these drawings except for planning purposes. Use figured dimensions only.  
Where applicable this drawing is to be read in conjunction with other consultants' drawings.  
This drawing is the copyright of Curtis Leeves Technical Ltd. and may not be copied, altered or reproduced in any way, or passed to a third party, without written authority.

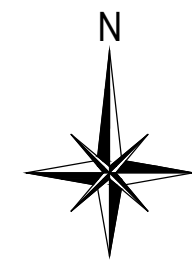

East Elevation

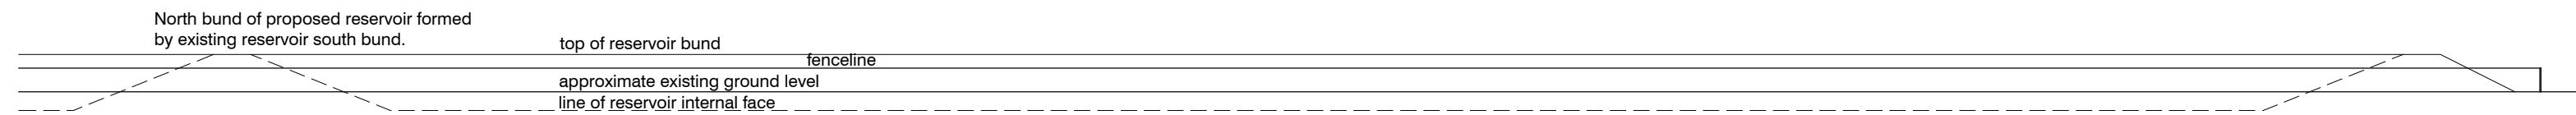

West Elevation

 


South Elevation





Typical Cross Section





Typical Long Section

 

Elevations & Sections 1:500@A1

 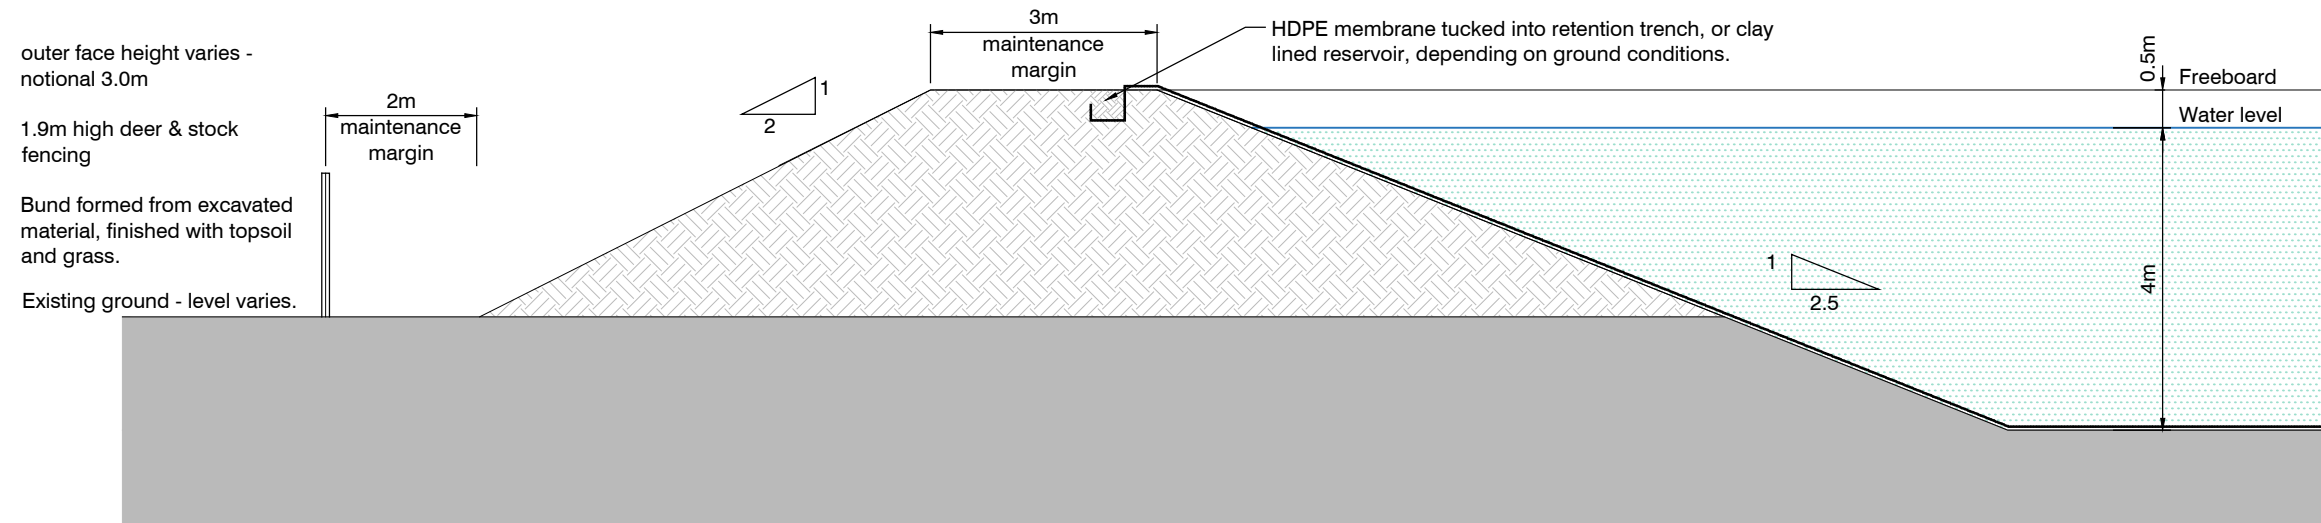

Typical Reservoir Bund 1:100@A1

 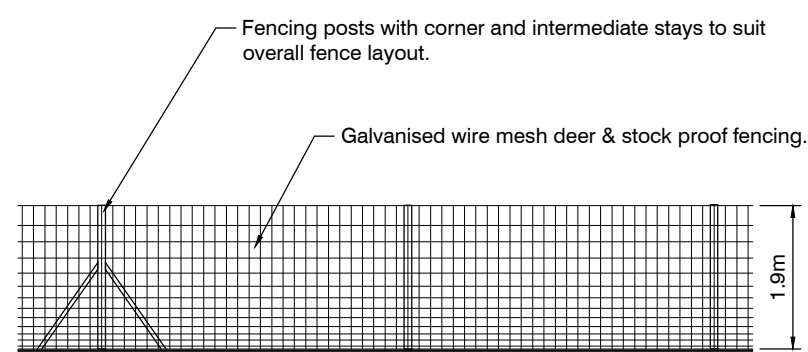

Typical Reservoir Fence 1:100@A1

|        |                     |          |
|--------|---------------------|----------|
| P01    | Issued for comment. | 18.06.21 |
| rev    | description         | date     |
| status |                     |          |



|                                                                     |                                                             |       |      |
|---------------------------------------------------------------------|-------------------------------------------------------------|-------|------|
| CURTIS LEEVES TECHNICAL LTD<br>01243 378070   mail@ctechnical.co.uk |                                                             |       |      |
| client                                                              | David Langmead                                              |       |      |
| project                                                             | Yapton Reservoir<br>Dog Leg South<br>Bilsham                |       |      |
| title                                                               | Reservoir Elevations & Sections.<br>Bund and Fence Details. |       |      |
| date                                                                | scale @ A1                                                  | drawn | chkd |
| 18.06.21                                                            | as shown                                                    | GBC   | GBC  |
| project no.                                                         | drawing no.                                                 |       | rev  |
| 2118                                                                | PA04                                                        |       | P01  |