



© jbarchitecture, all rights reserved.
Use figured dimensions only.
All dimensions are to be checked on site before
any work is carried out. Please contact the
Architect immediately regarding any
discrepancies discovered on site.

Rev.	Notes	Date
 JB ARCHITECTURE The Bricks, Manor Farm Barns Chichester, West Sussex, PO20 7PL T: 01243 785342 E: admin@jbarch.co.uk W: www.jbarch.co.uk		
Project Dyers Croft Main Road Yapton BN18 0EA		
Drawing Existing Site Plan		
Drawn By CC		Scale As Shown
Date DEC 2016		Revision
Drawing No. 20027 - DPA - 100		

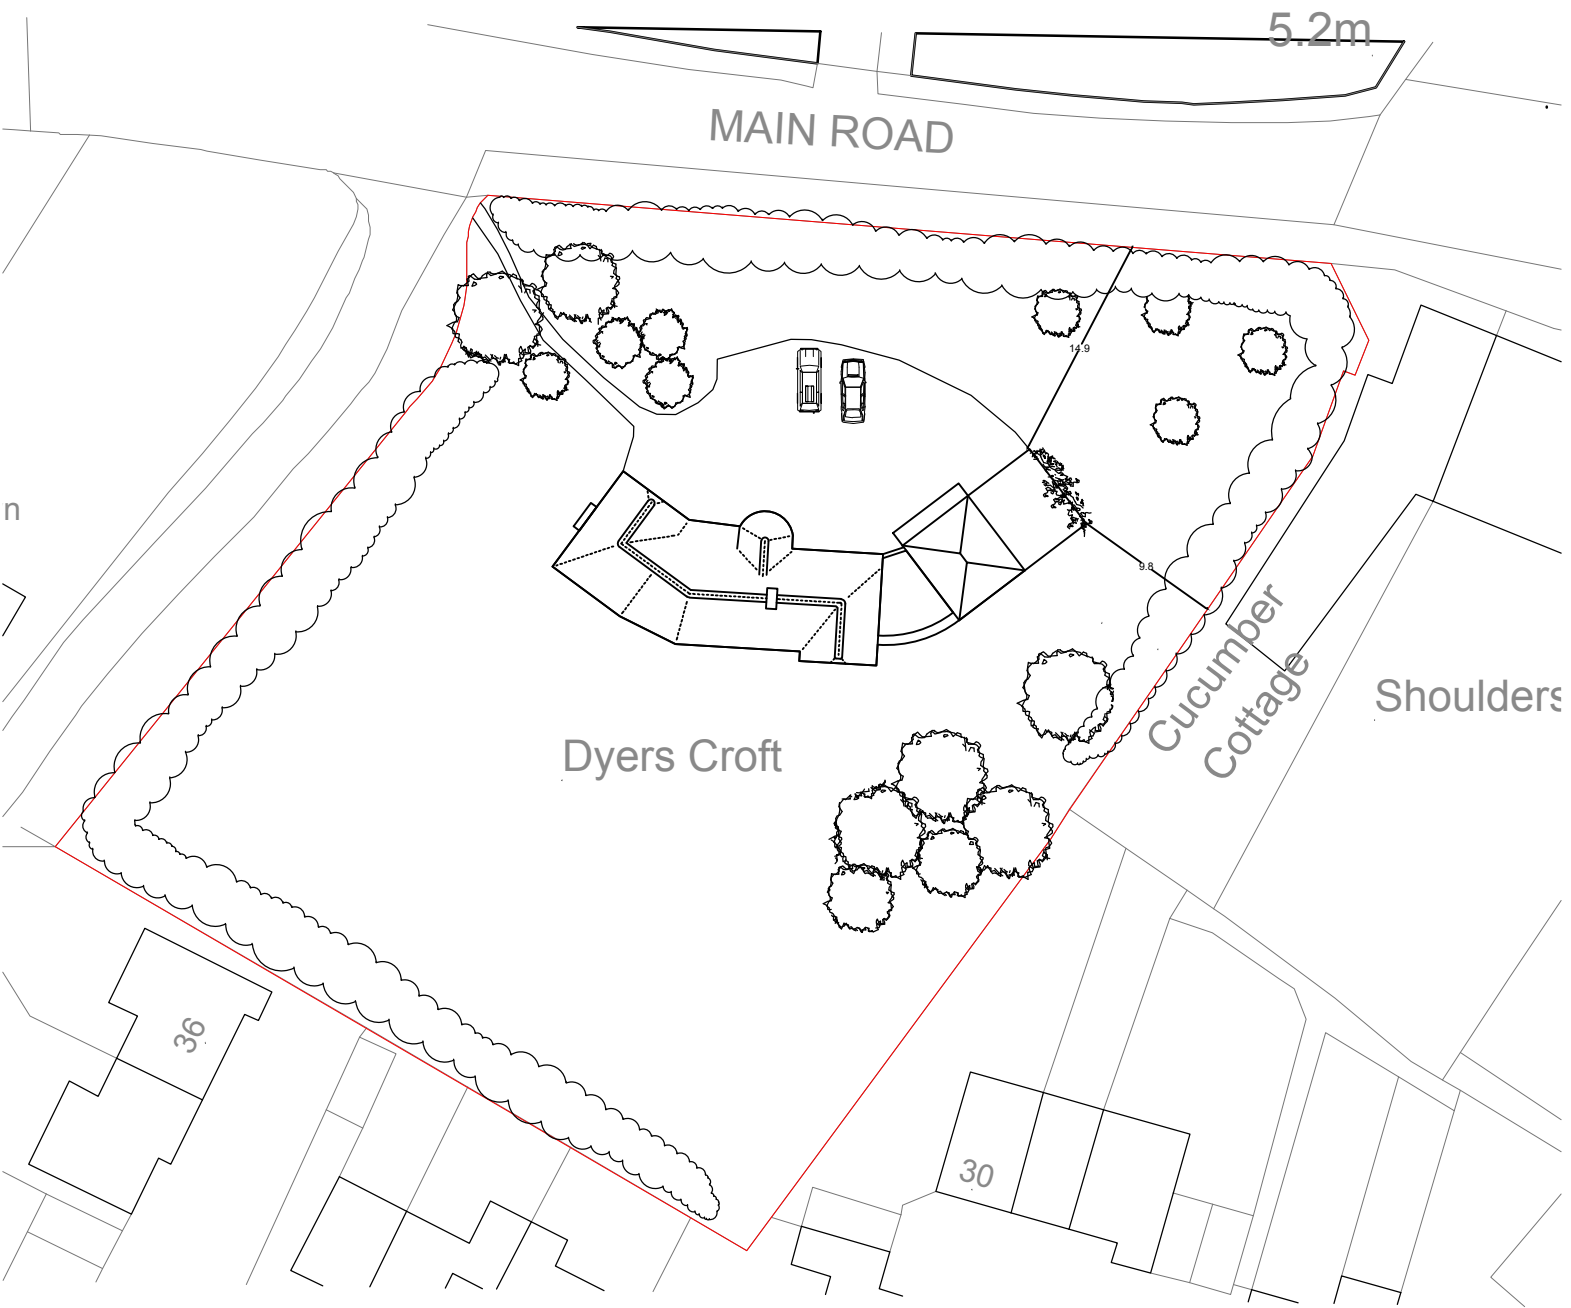

Location Plan 1:500 @ A3
EXISTING

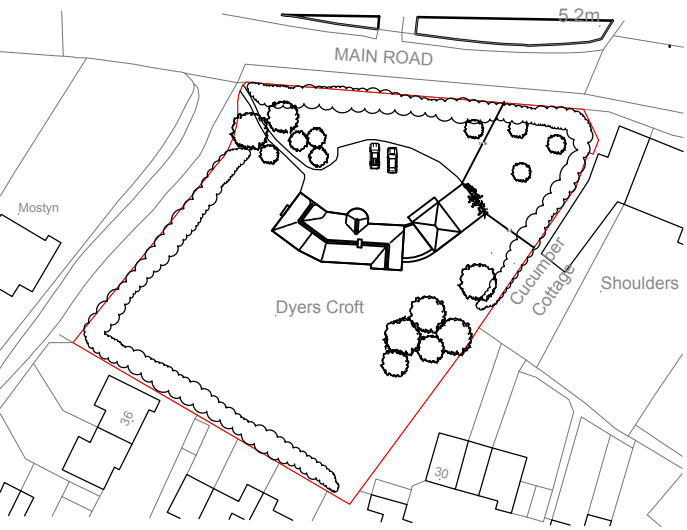

Site Plan 1:1250 @ A3
EXISTING