


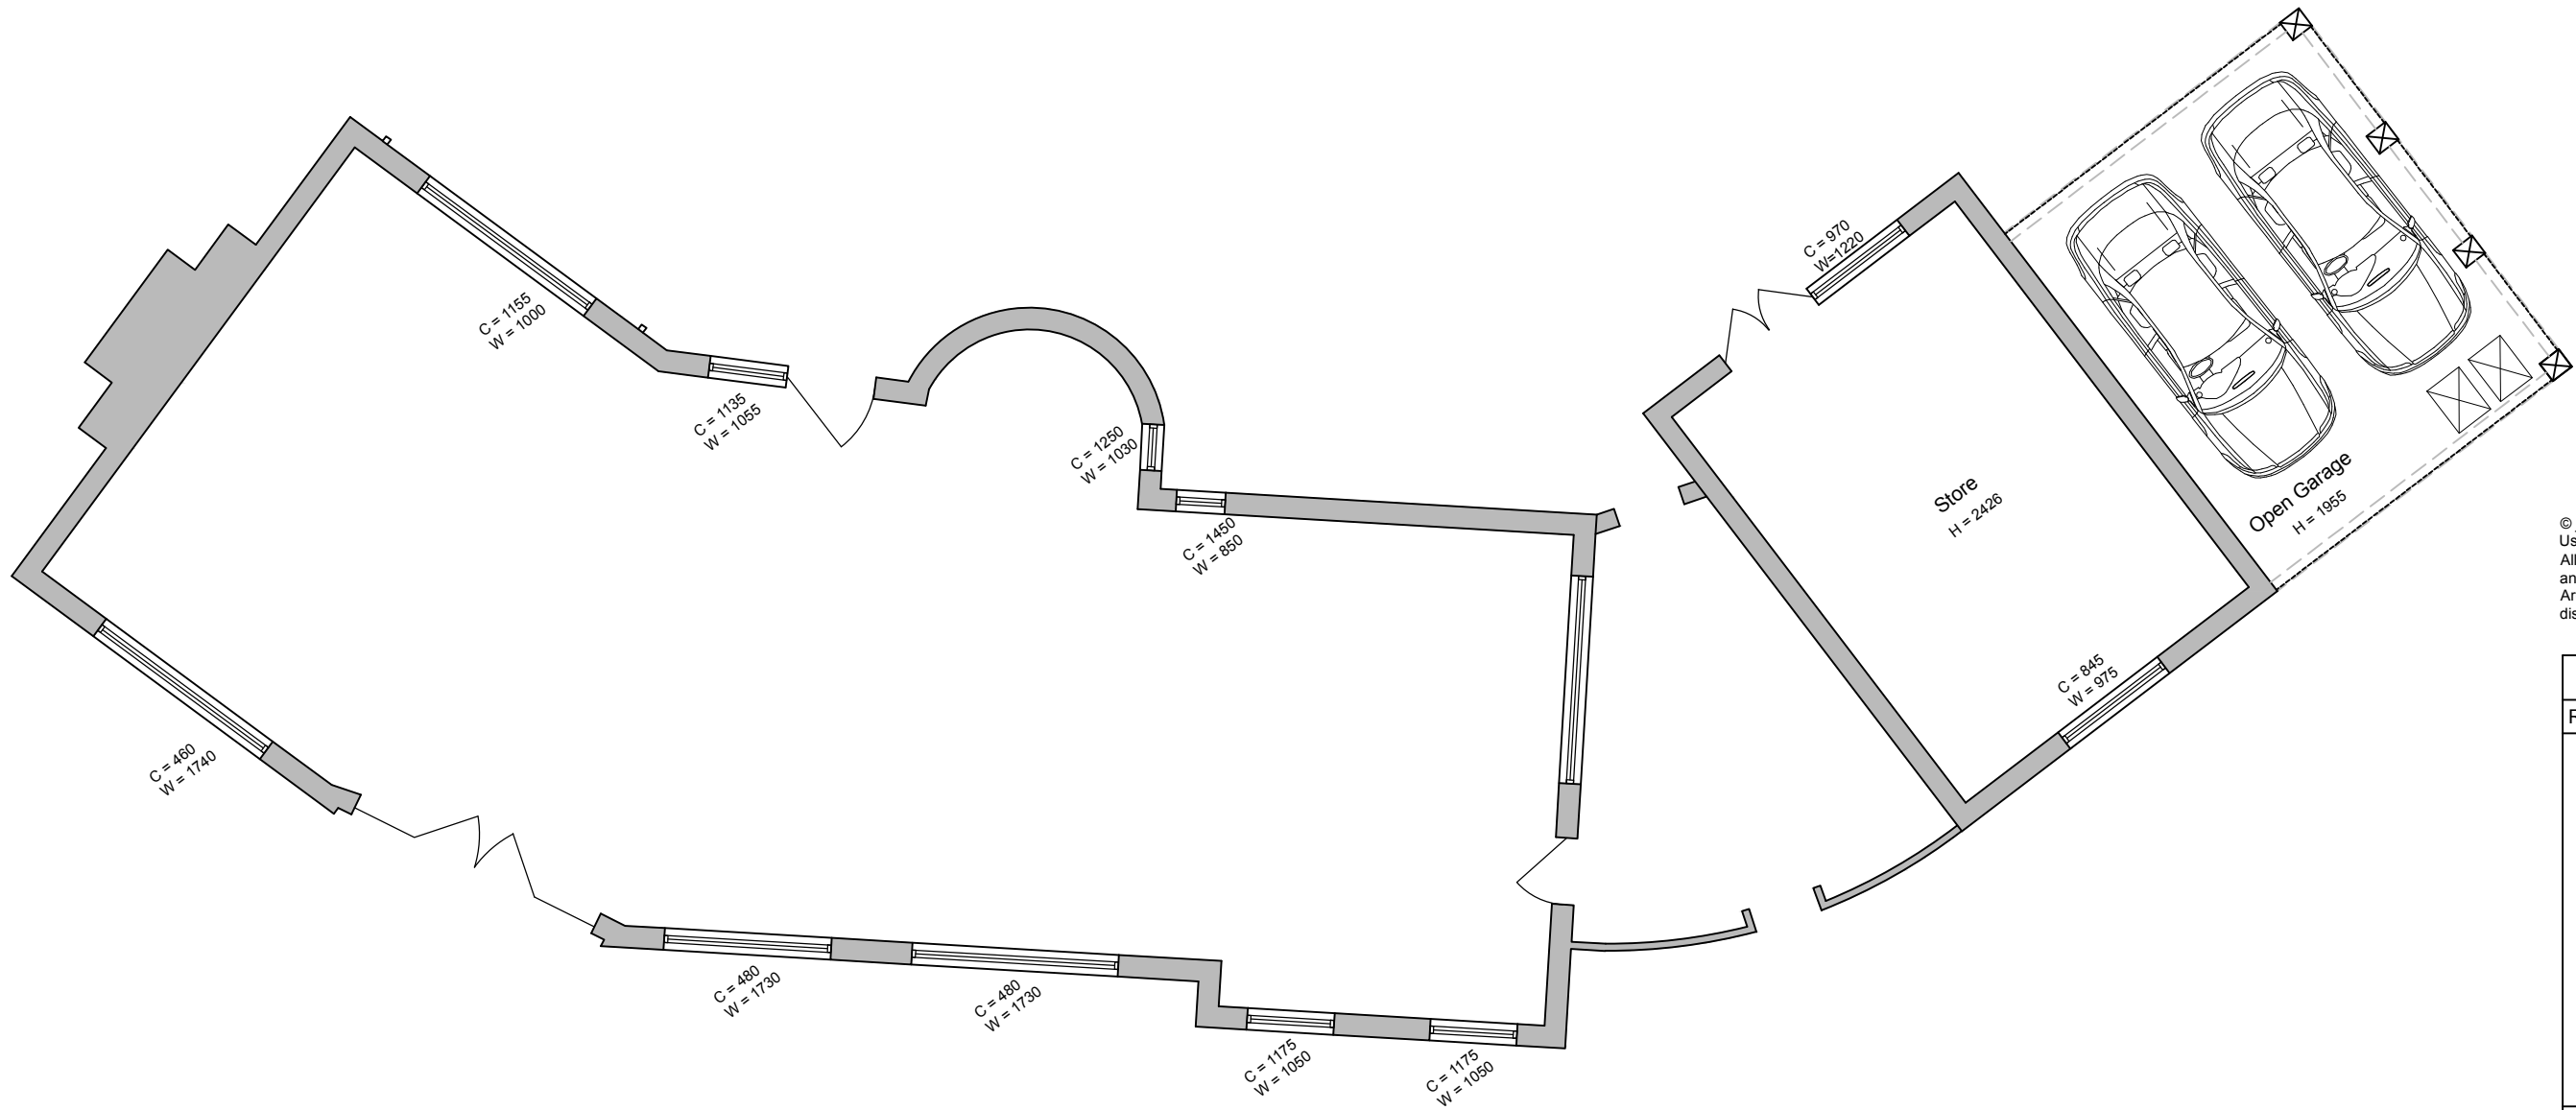

© jbarchitecture, all rights reserved.
Use figured dimensions only.
All dimensions are to be checked on site before
any work is carried out. Please contact the
Architect immediately regarding any
discrepancies discovered on site.

Rev.	Notes	Date
jbA JB ARCHITECTURE The Bricks, Manor Farm Barns Chichester, West Sussex, PO20 7PL T: 01243 785342 E: admin@jbarch.co.uk W: www.jbarch.co.uk		
Project Dyers Croft Main Road Yapton BN18 0EA		
Drawing Existing Floor plan		
Drawn By CC		Scale 1:100 @ A3
Date DEC 16		Revision
Drawing No. 20027 - DPA - 110		

Ground Floor Plan 1:100 @ A3
EXISTING