



North - West Elevation

North - East Elevation

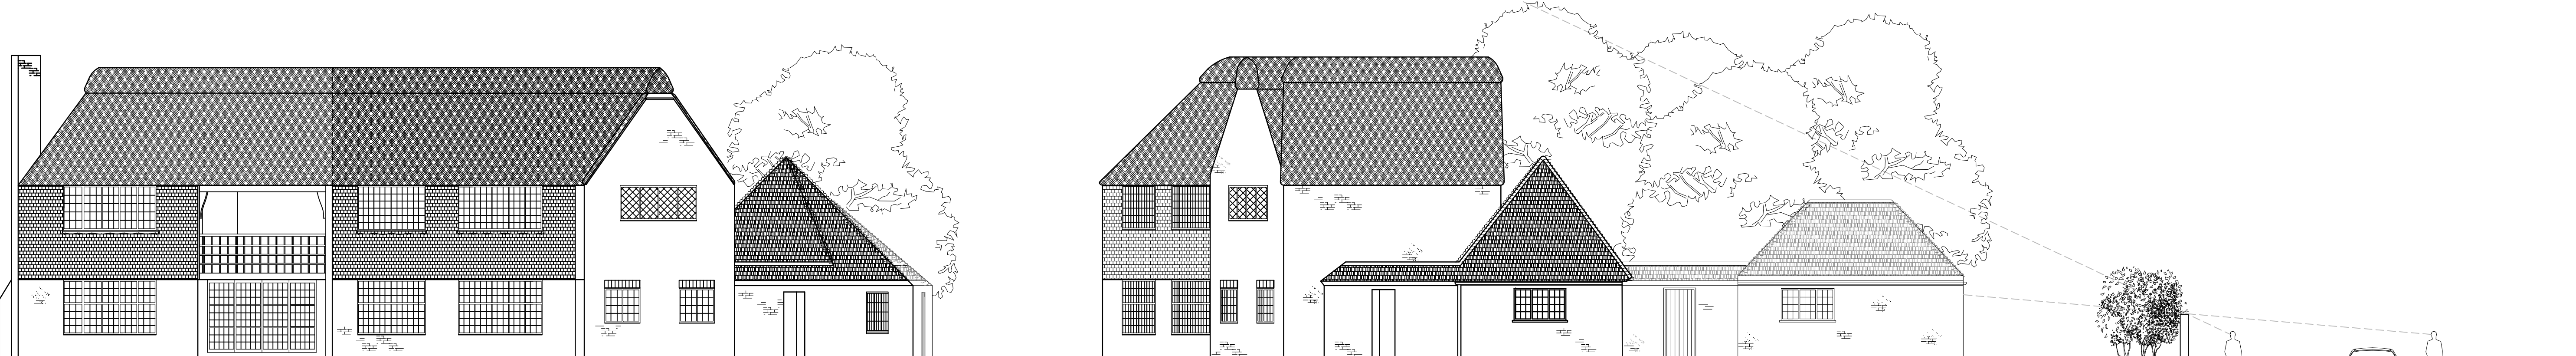


South - West Elevation

South - East Elevation

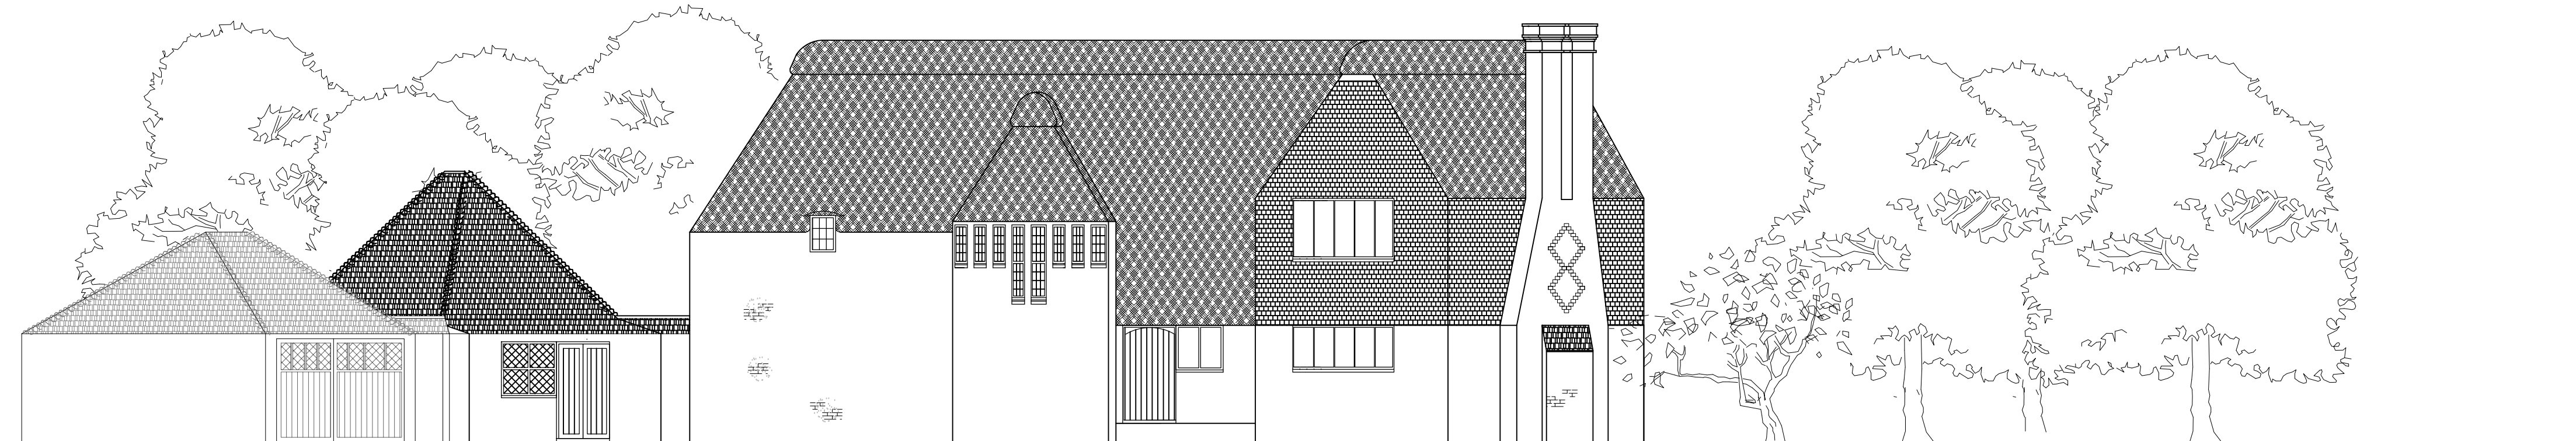

North Elevation

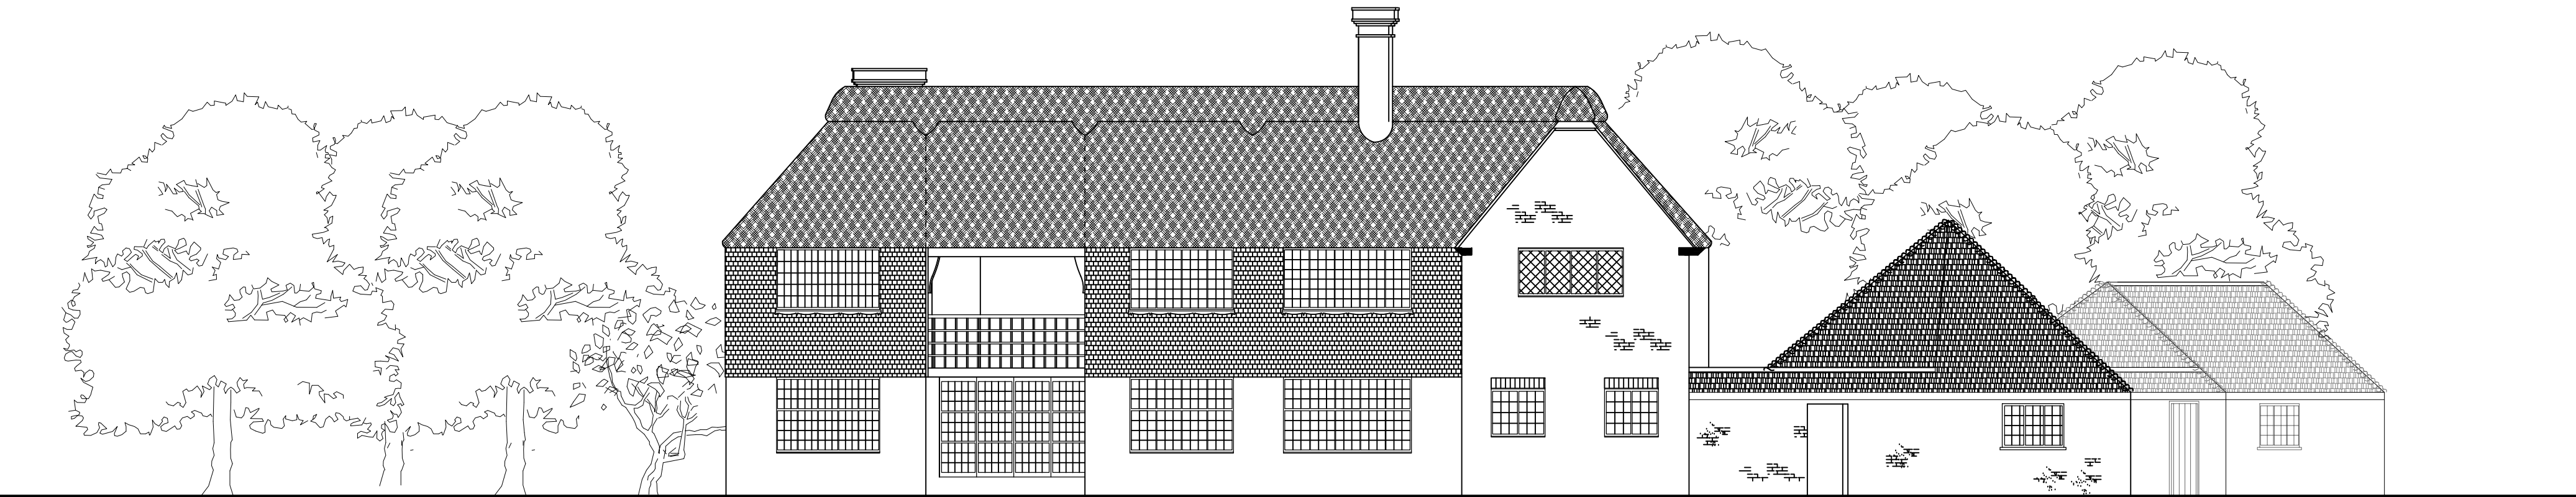

South Elevation

ELEVATIONS 1:100 @ A1
PROPOSED

© jbachitecture, all rights reserved.
Use figured dimensions only.
All dimensions are to be checked on site
before any work is carried out. Please
contact the Architect immediately regarding
any discrepancies discovered on site.

Rev.	Notes	Date
 JB ARCHITECTURE The Bricks, Manor Farm Barns Chichester, West Sussex, PO20 7PL T: 01243 785342 E: admin@jbarch.co.uk W: www.jbarch.co.uk		
Project Dyers Croft Main Road Yapton BN18 0EA		
Drawing Proposed Elevations		
Drawn By IC	Scale 1:100	
Date 22.09.17	Revision	
Drawing No. 20027 - DPA - 201		