


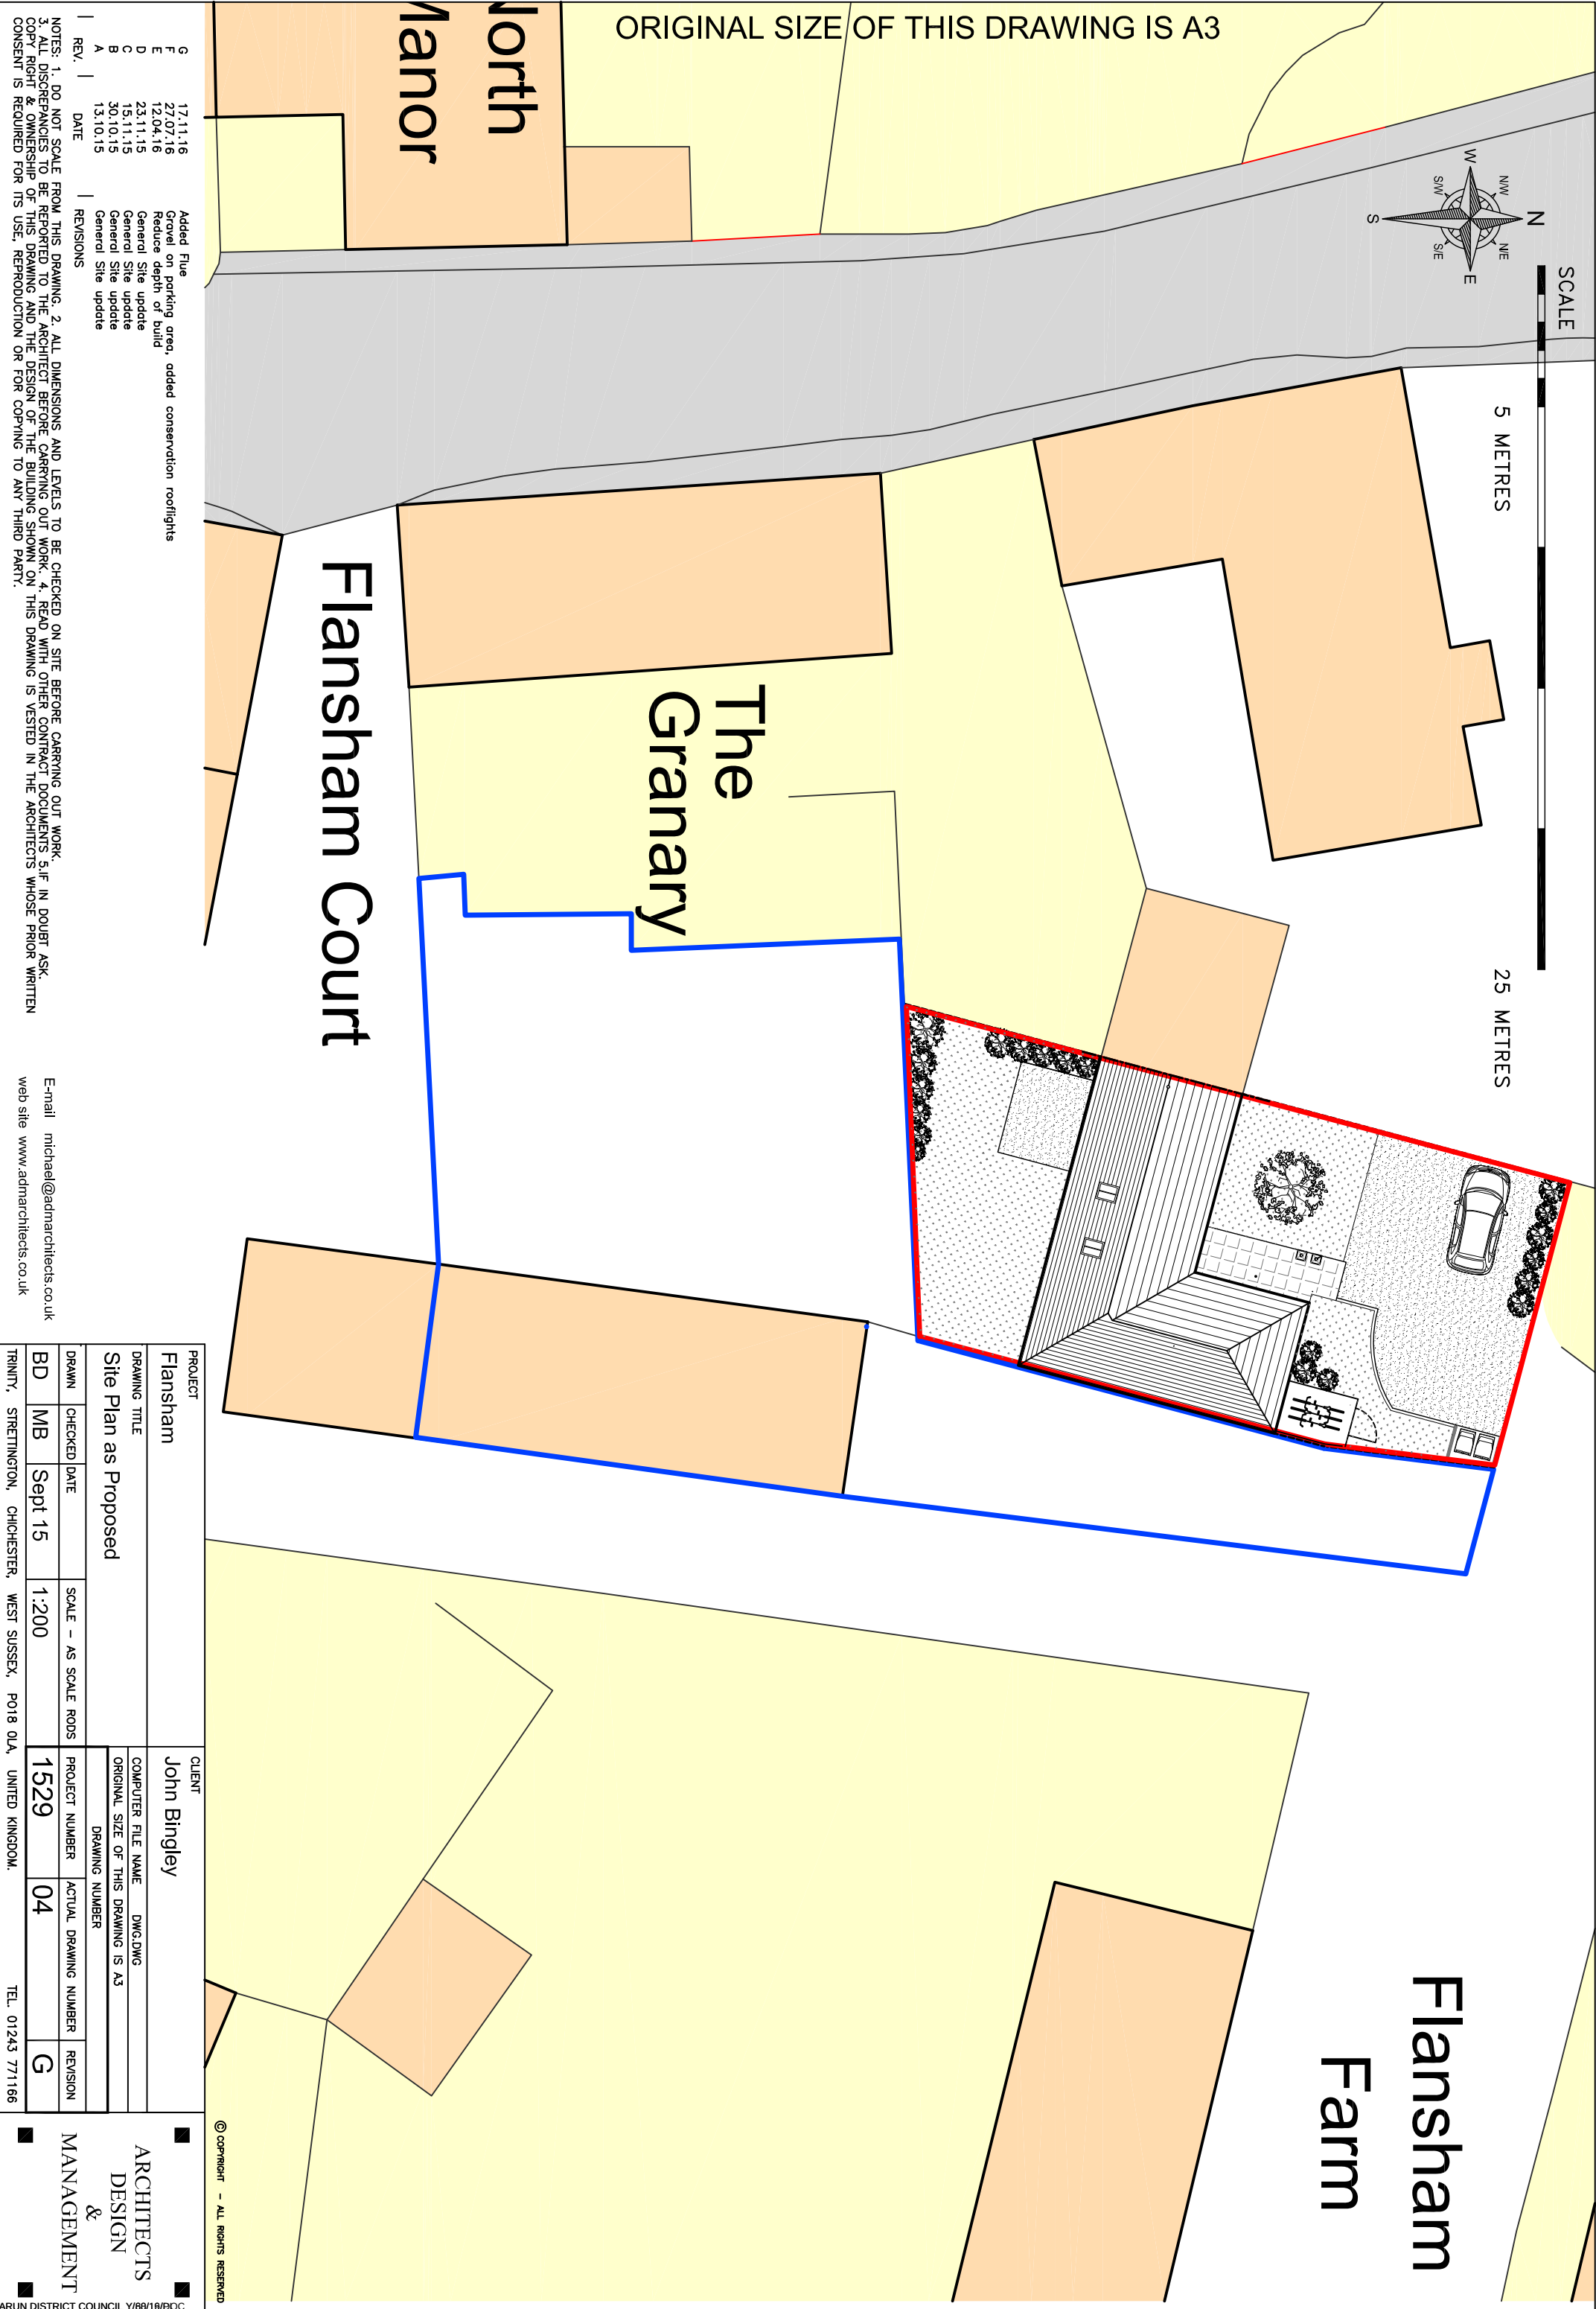

PROJECT				CLIENT			
Flansham				John Bingley			
DRAWING TITLE				COMPUTER FILE NAME		DWG.DWG	
Site Plan as Proposed				ORIGINAL SIZE OF THIS DRAWING IS A3			
				DRAWING NUMBER			
DRAWN	CHECKED	DATE	SCALE - AS SCALE RODS	PROJECT NUMBER	ACTUAL DRAWING NUMBER	REVISION	
BD	MB	Sept 15	1:200	1529	04	G	
TRINITY, STRETTON, CHICHESTER, WEST SUSSEX, PO18 0LA, UNITED KINGDOM.				TEL. 01243 771166			