



ORIGINAL SIZE OF THIS DRAWING IS A3

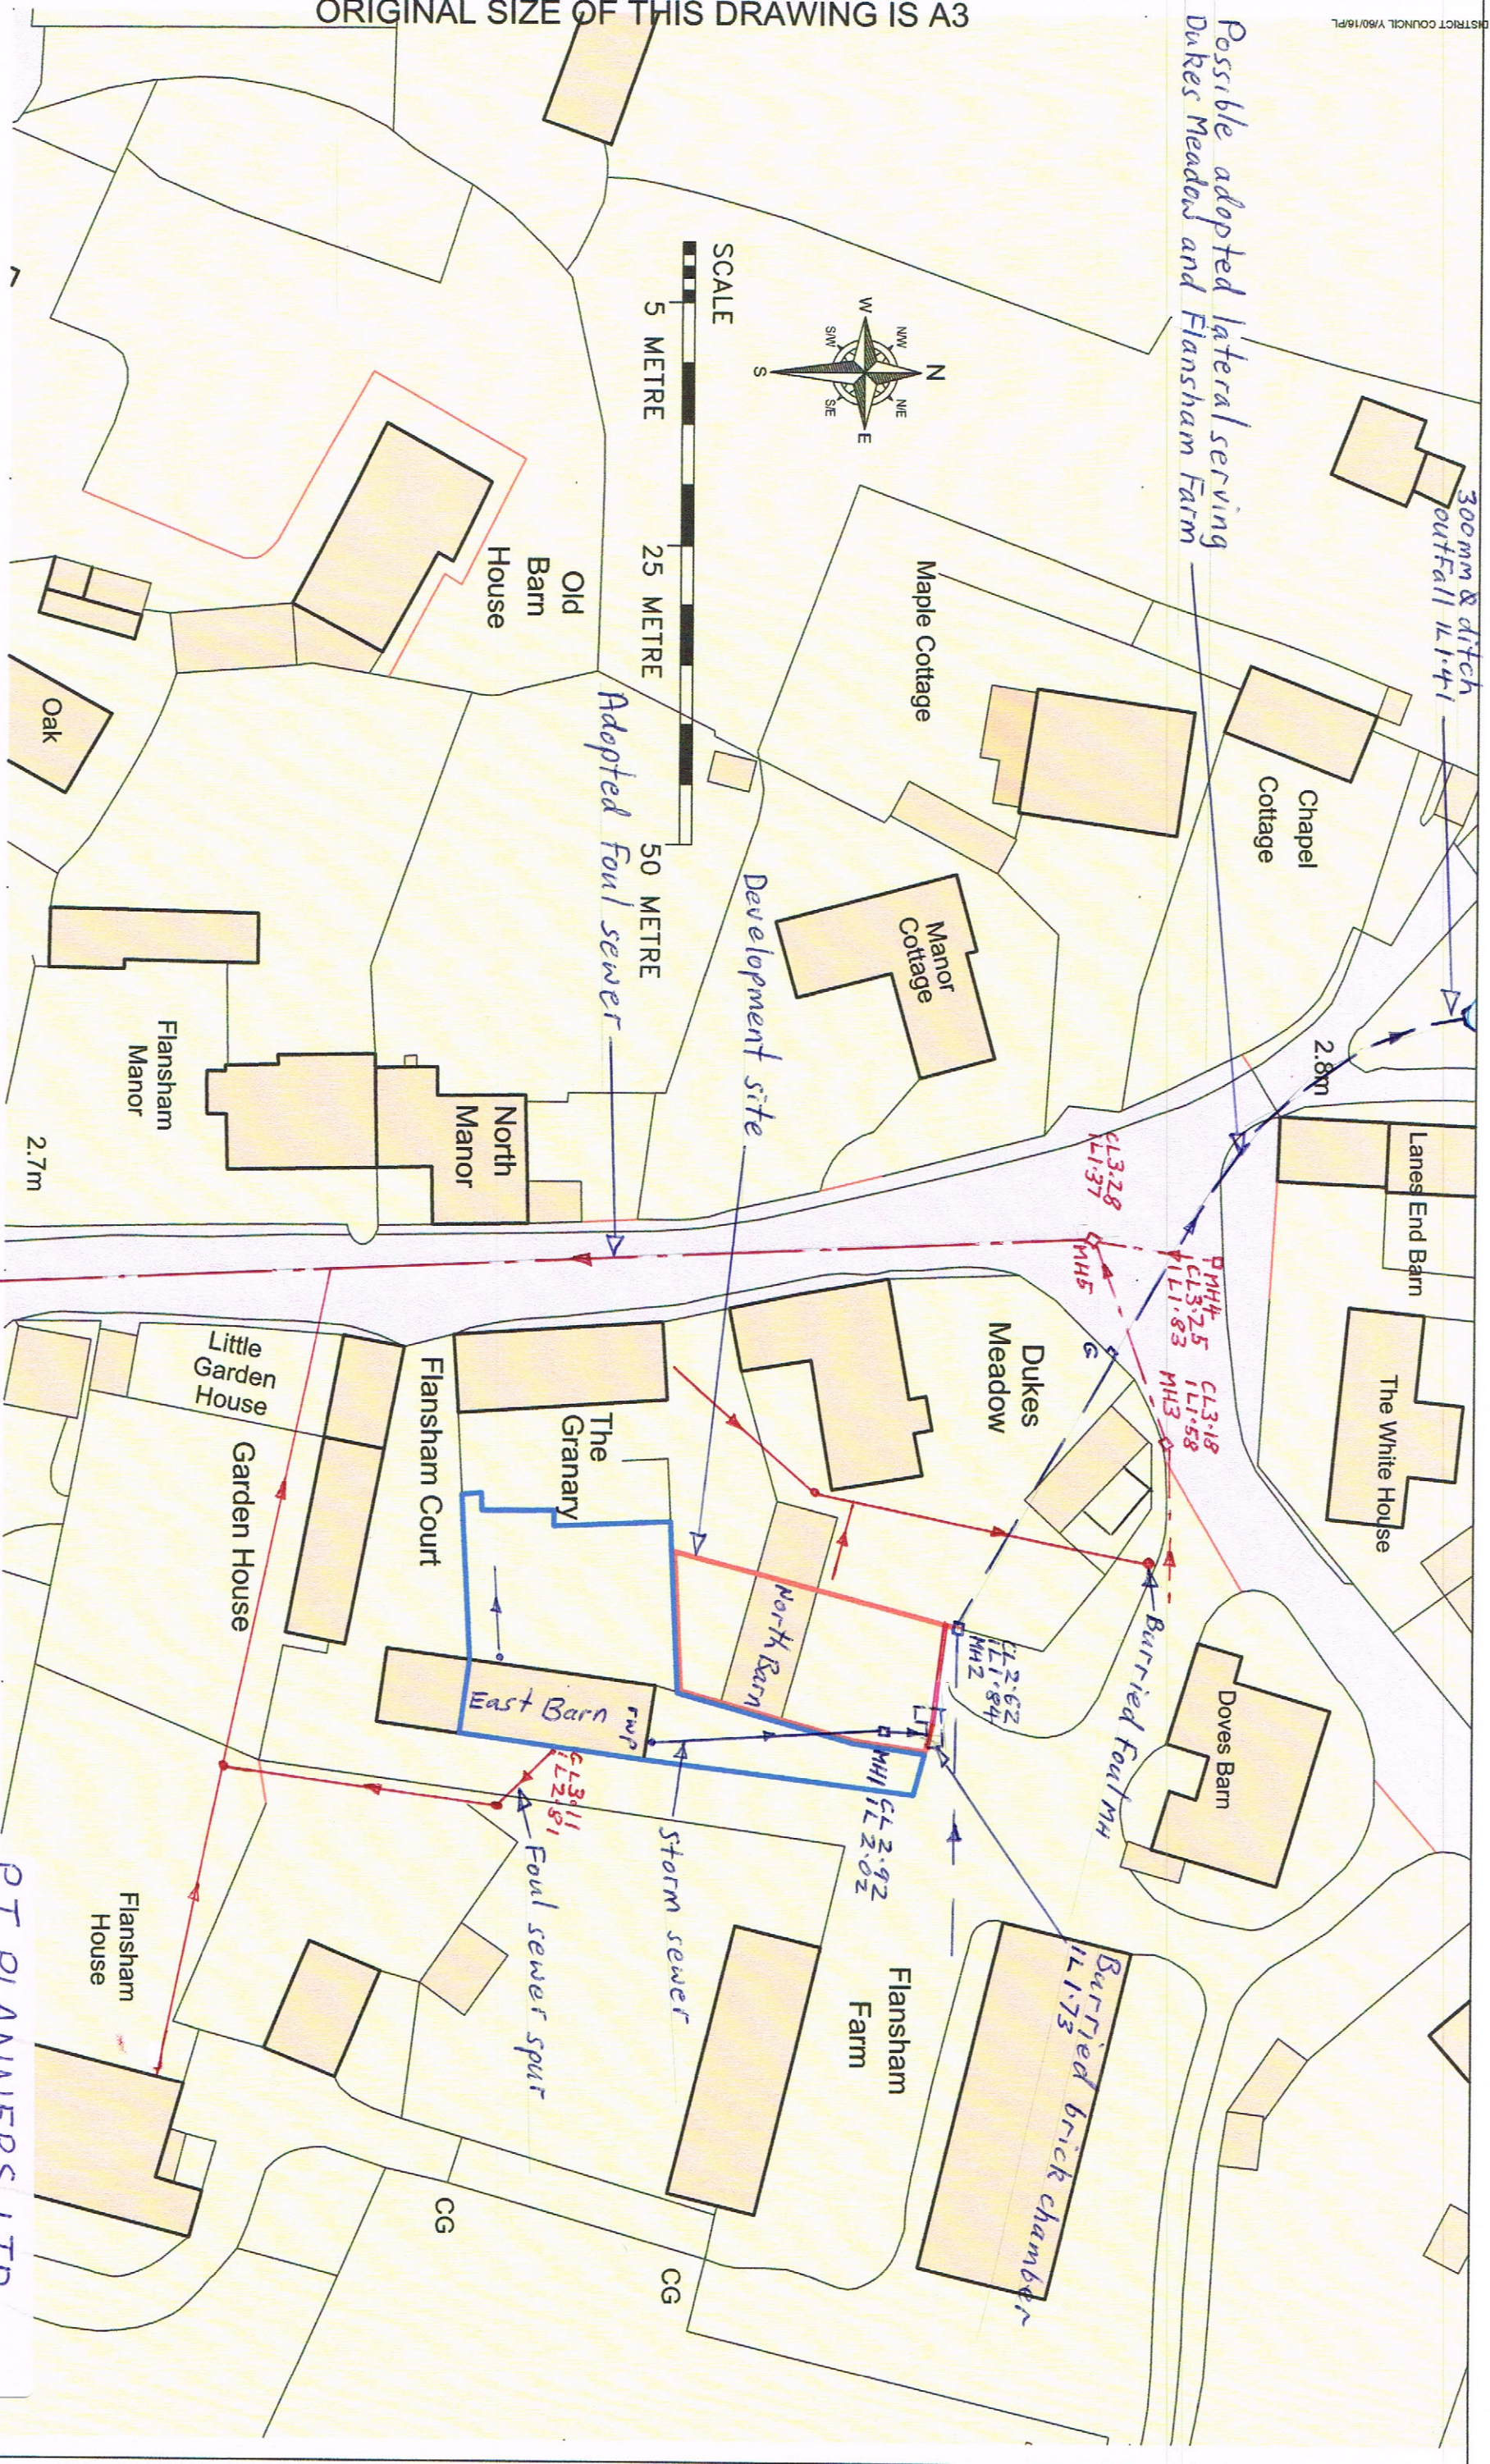

Possible adopted lateral serving Dukes Meadows and Flansham Farm

300mm & ditch outfall 12.1.41

SCALE
5 METRE
25 METRE
50 METRE

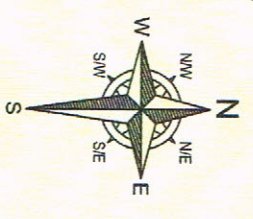

Adopted foul sewer

Development site

MH4
CL3.25
IL1.83
MH3
CL3.18
IL1.58

Buried foul MH

Buried brick chamber
12.1.73

Flansham Farm

storm sewer

Foul sewer spur

CG

CG

NOTES: 1. DO NOT SCALE FROM THIS DRAWING. 2. ALL DIMENSIONS AND LEVELS TO BE CHECKED ON SITE BEFORE CARRYING OUT WORK. 3. ALL DISCREPANCIES TO BE REPORTED TO THE ARCHITECT BEFORE CARRYING OUT WORK. 4. READ WITH OTHER CONTRACT DOCUMENTS S.I.F. IN DOUBT ASK. 5. COPY RIGHT & OWNERSHIP OF THIS DRAWING AND THE DESIGN OF THE BUILDING SHOWN ON THIS DRAWING IS VESTED IN THE ARCHITECTS WHOSE PRIOR WRITTEN CONSENT IS REQUIRED FOR ITS USE, REPRODUCTION OR FOR CARRYING TO ANY THIRD PARTY.

E-mail michael@adnarchitects.co.uk
web site www.adnarchitects.co.uk

PROJECT		Flansham	
DRAWING TITLE		Block Plan as Existing	
DRAWN	CHECKED	DATE	SCALE - AS SCALE RODS
BD	MB	Sept 15	1:500
TRINITY, STRETTON, CHICHESTER, WEST SUSSEX, PO18 0LA, UNITED KINGDOM.		1529	02
		B	

P.T. PLANNERS LTD

North Barn Flansham

Existing Drainage Plan

Dwg 11095-02 03-10-19