



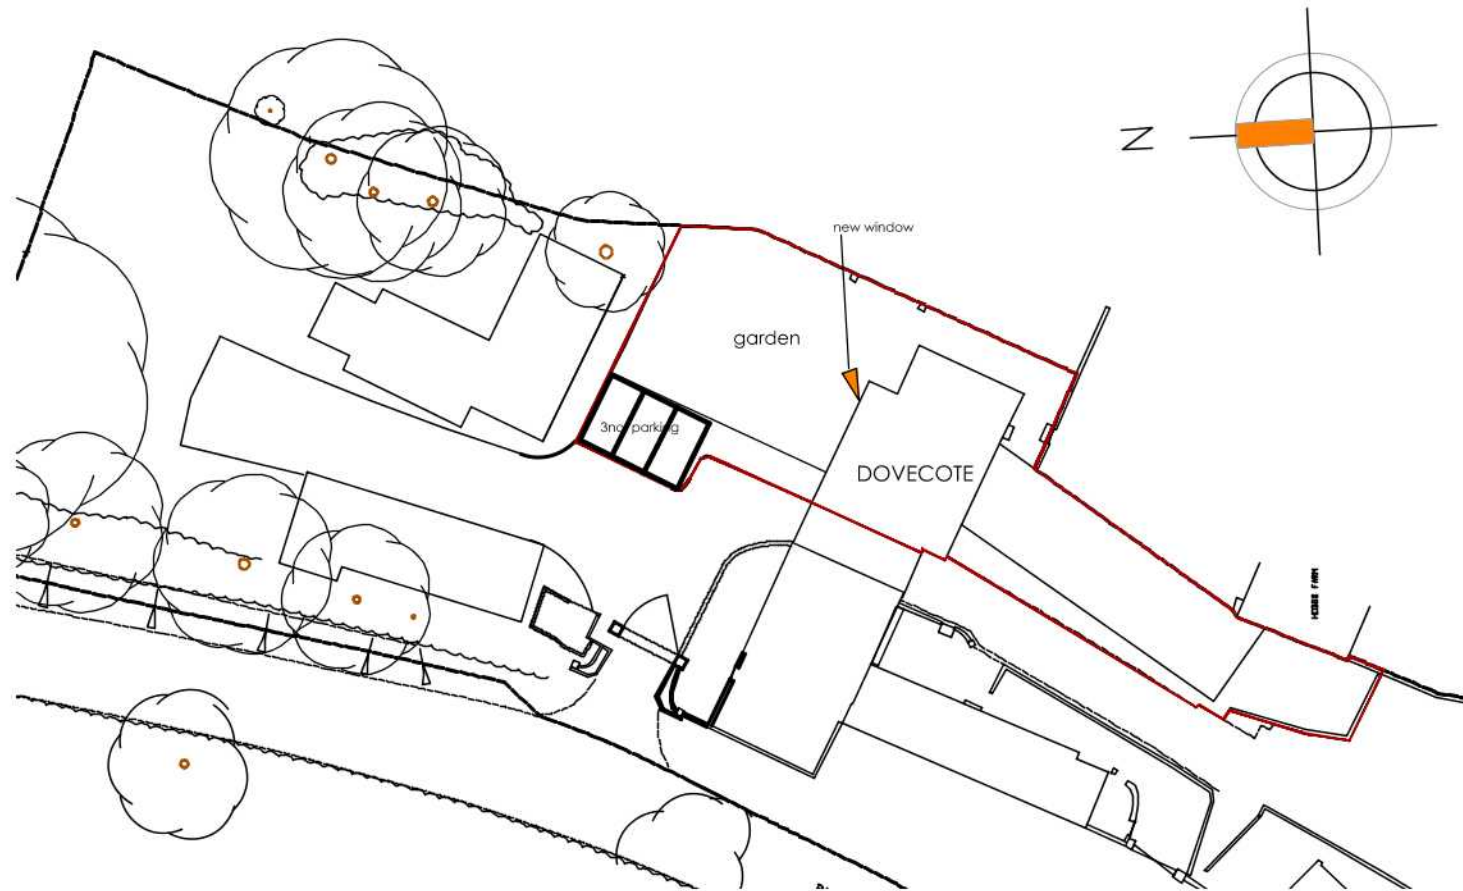

SITE BLOCK PLAN 1:500

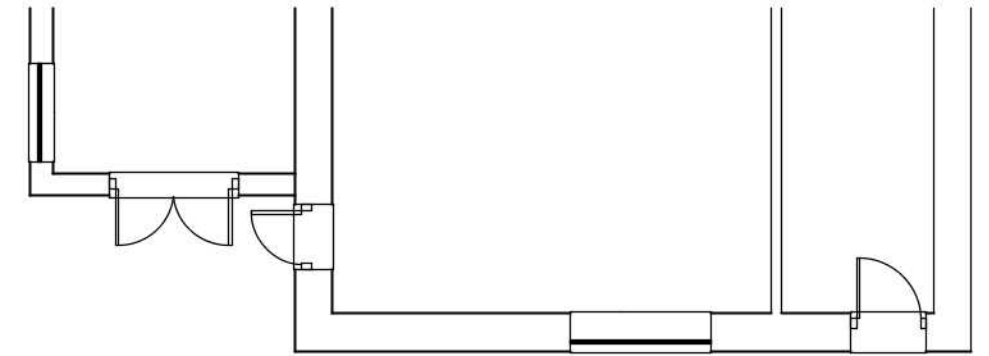

EXISTING PART FLOOR PLAN 1:100



PROPOSED PART FLOOR PLAN 1:100



AMdesign

ARCHITECTURE DESIGN DEVELOPMENT
Leeza Aldis-Hobbs ARB RIBA SPAB

Mob: 07756 329400
e-mail: leeza@amdesignltd.co.uk

PROJECT
**DOVECOTE
HOBBS COURT
BILSHAM RD, YAPTON
BN18 OJY**
PROJECT STAGE
PLANNING

DRAWING
**SITE PLAN
WINDOW LOCATION**
DRAWING No
321/01A
REVISION
SCALE 1:500
DATE SEPT 20
DRAWN LA
CHECKED

LETTER	REVISION	DATE
This scheme is subject to town planning and all other necessary consents. All dimesions and levels to be checked on site. This drawing is to be read in conjunction with other relevant drawings and documents. Report all discrepancies to the Architect before work commences. AM Design is the trading name of AM Design Ltd © AM Design Ltd. All rights reserved.		