


Grid 20m @ 200:A1

Additional Data added June 2021

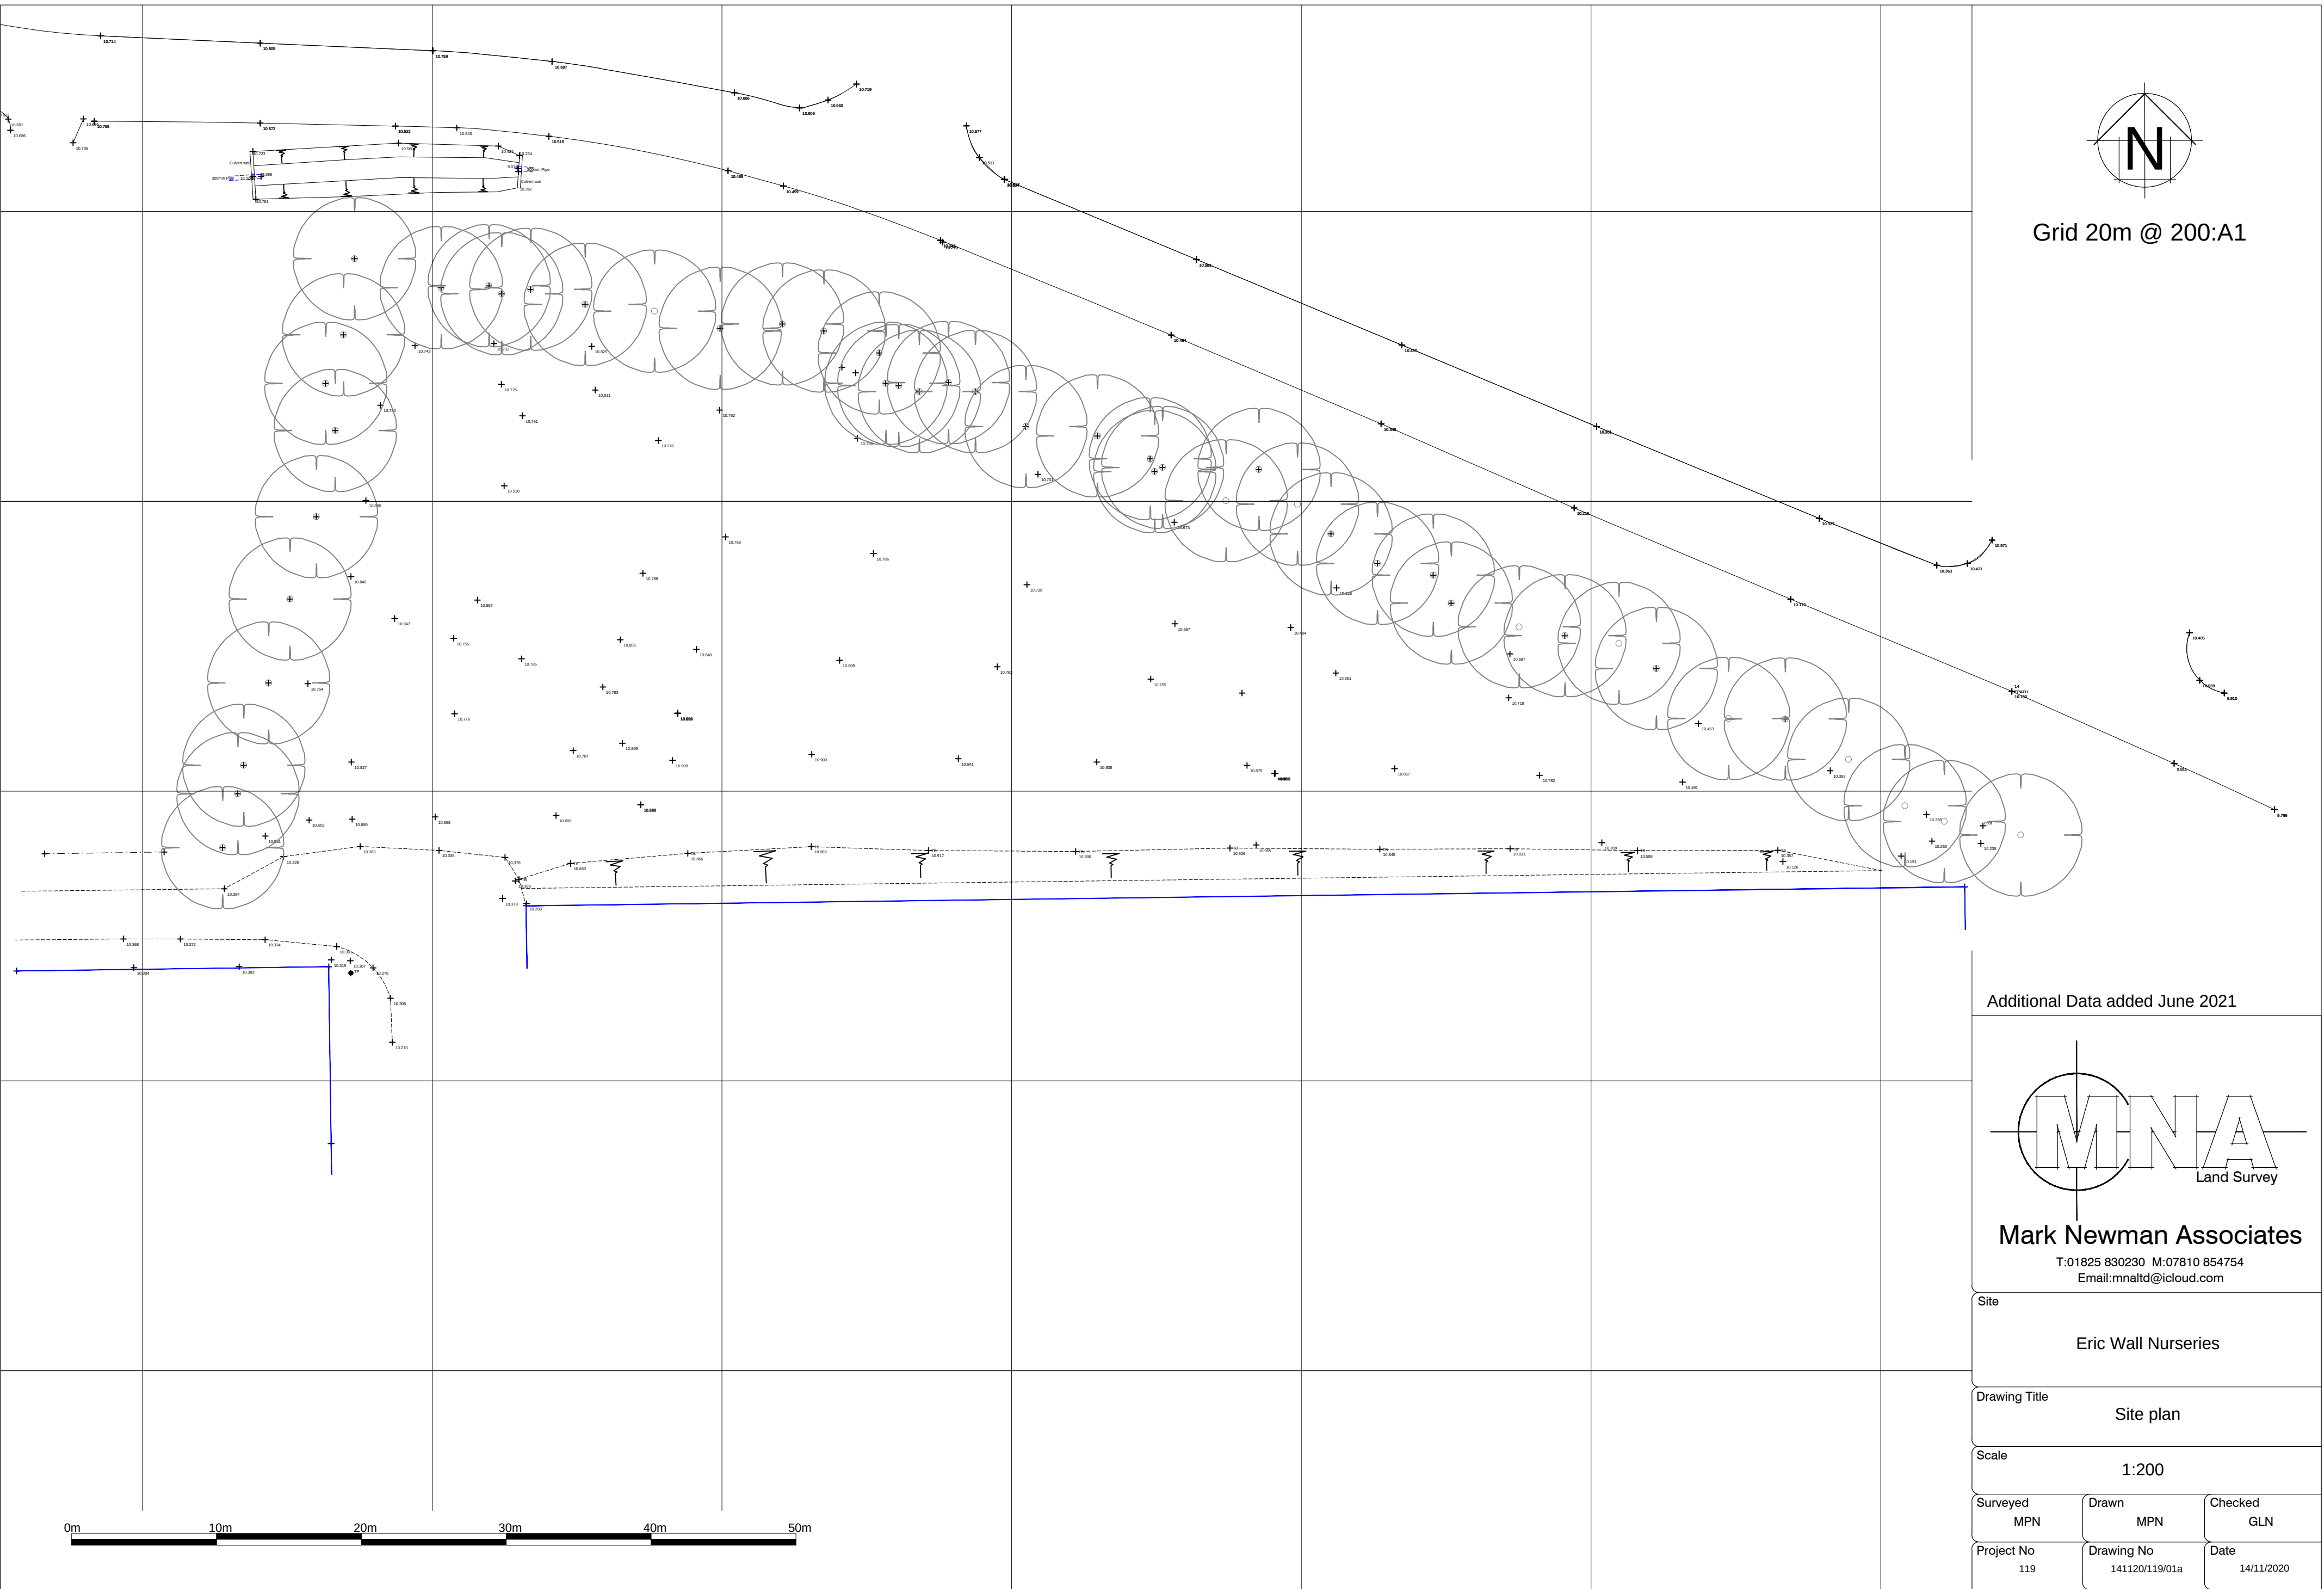

Mark Newman Associates
T:01825 830230 M:07810 854754
Email: mna1td@icloud.com

Site		
Eric Wall Nurseries		
Drawing Title		
Site plan		
Scale		
1:200		
Surveyed MPN	Drawn MPN	Checked GLN
Project No 119	Drawing No 141120/19/01a	Date 14/11/2020