



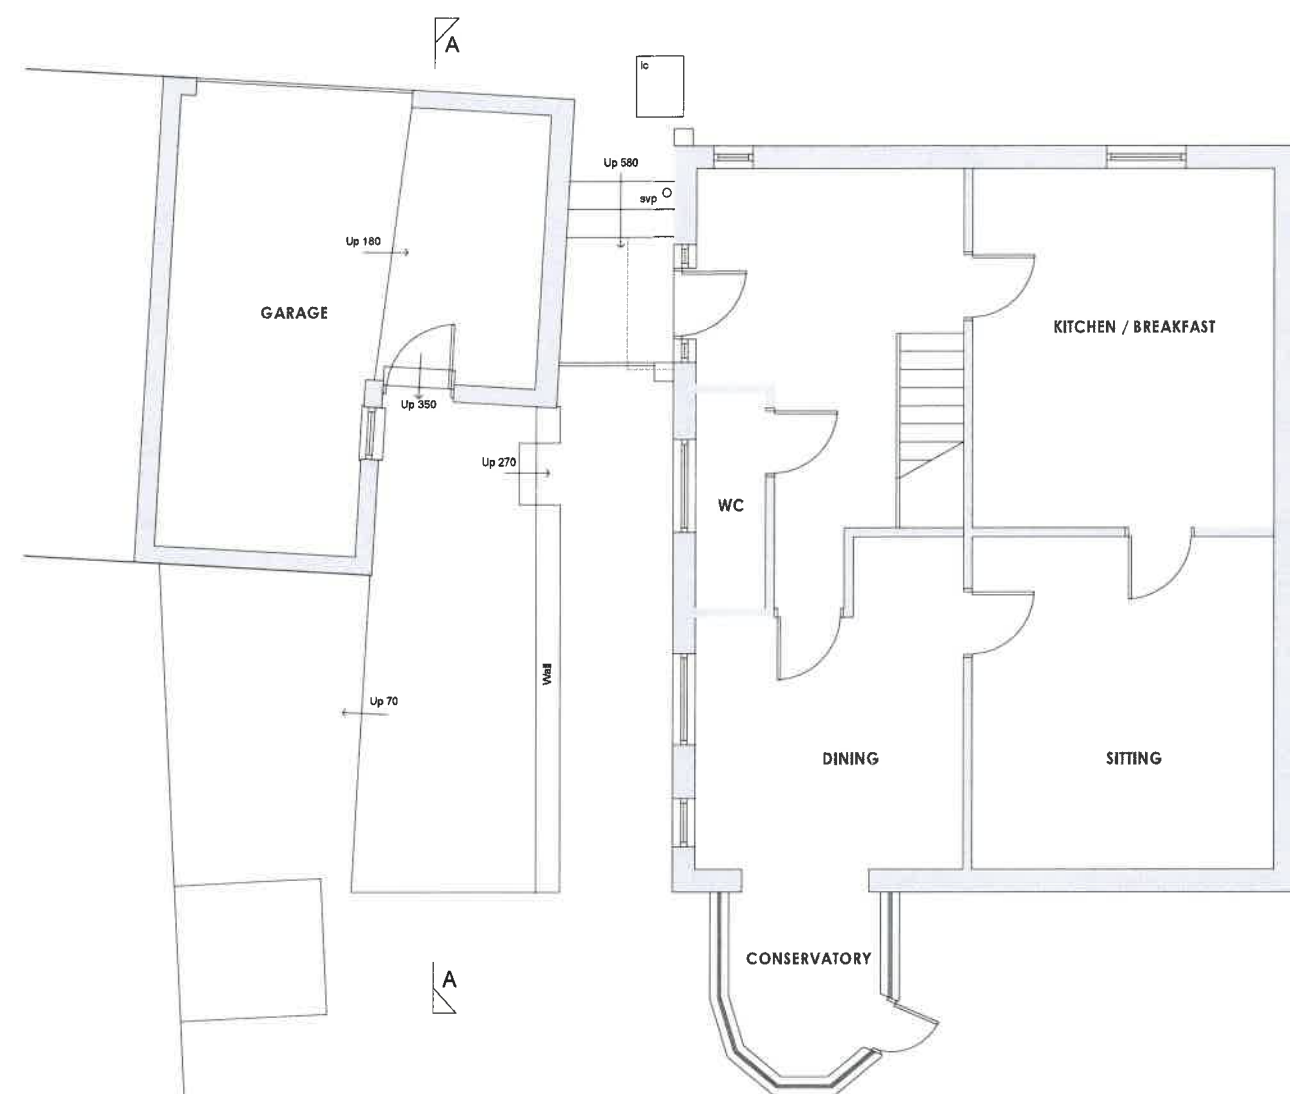

Ground Floor Plan

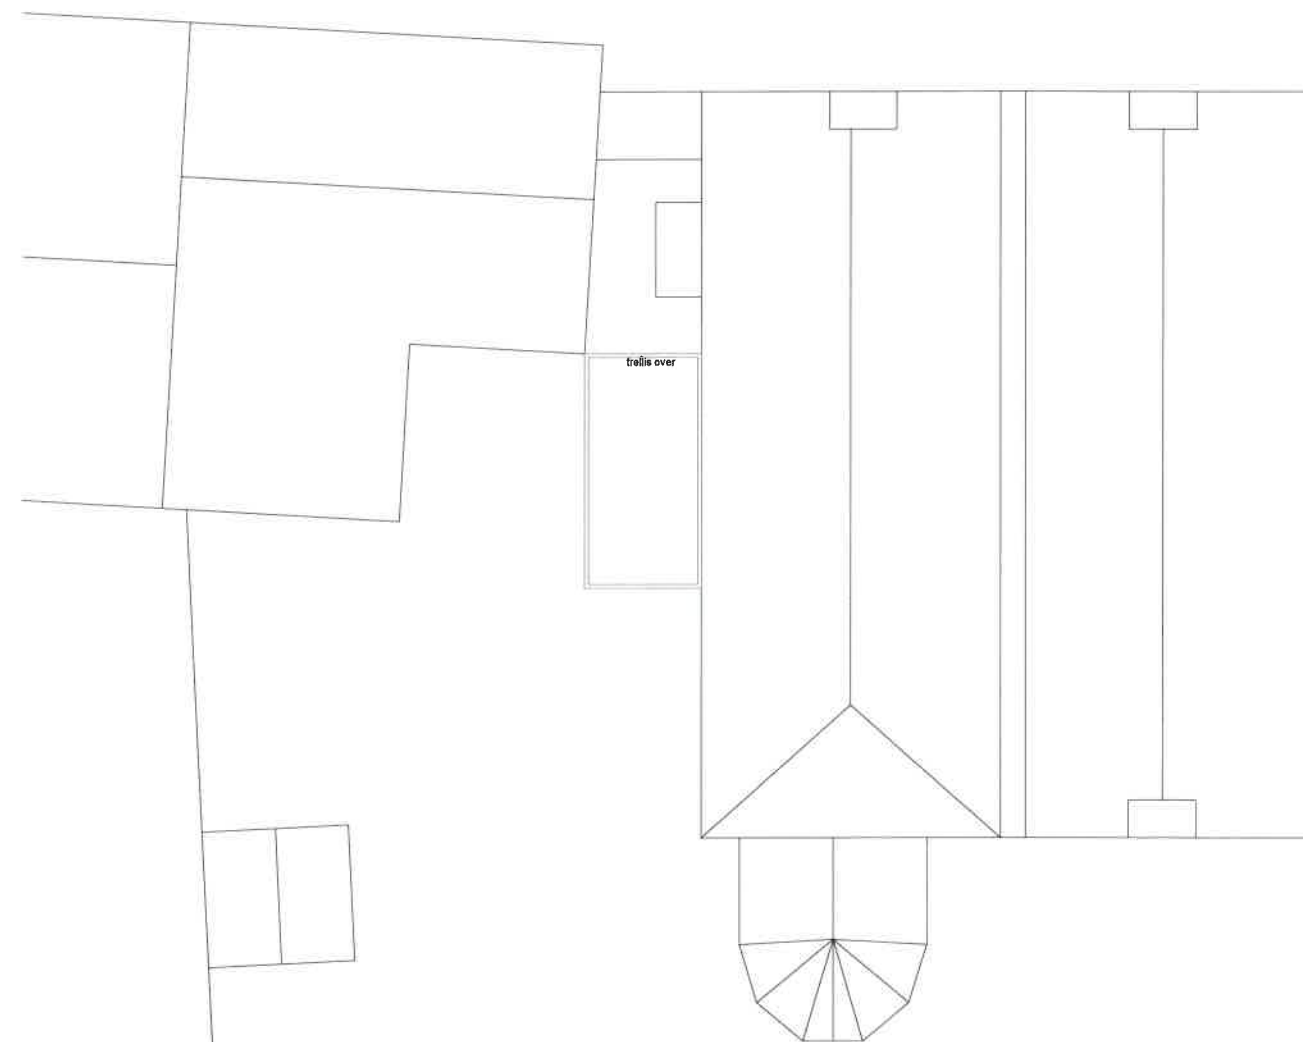

Roof Plan



© this drawing is the copyright of look. design + build (l.db). L.db design responsibility is limited to the design of the permanent works as finally constructed by l.db as part of the design + build service.

PROJECT TITLE Proposed Development at Hazel Cottage Church Lane Yapton Arundel	DRAWING TITLE Existing Plans		No	REVISION	DATE
	STATUS Planning Application				
	SCALE 1:100 @ A3	DATE 08.10.2019			
	DRAWN BY JLB	DRAWING No PA-302-02			