



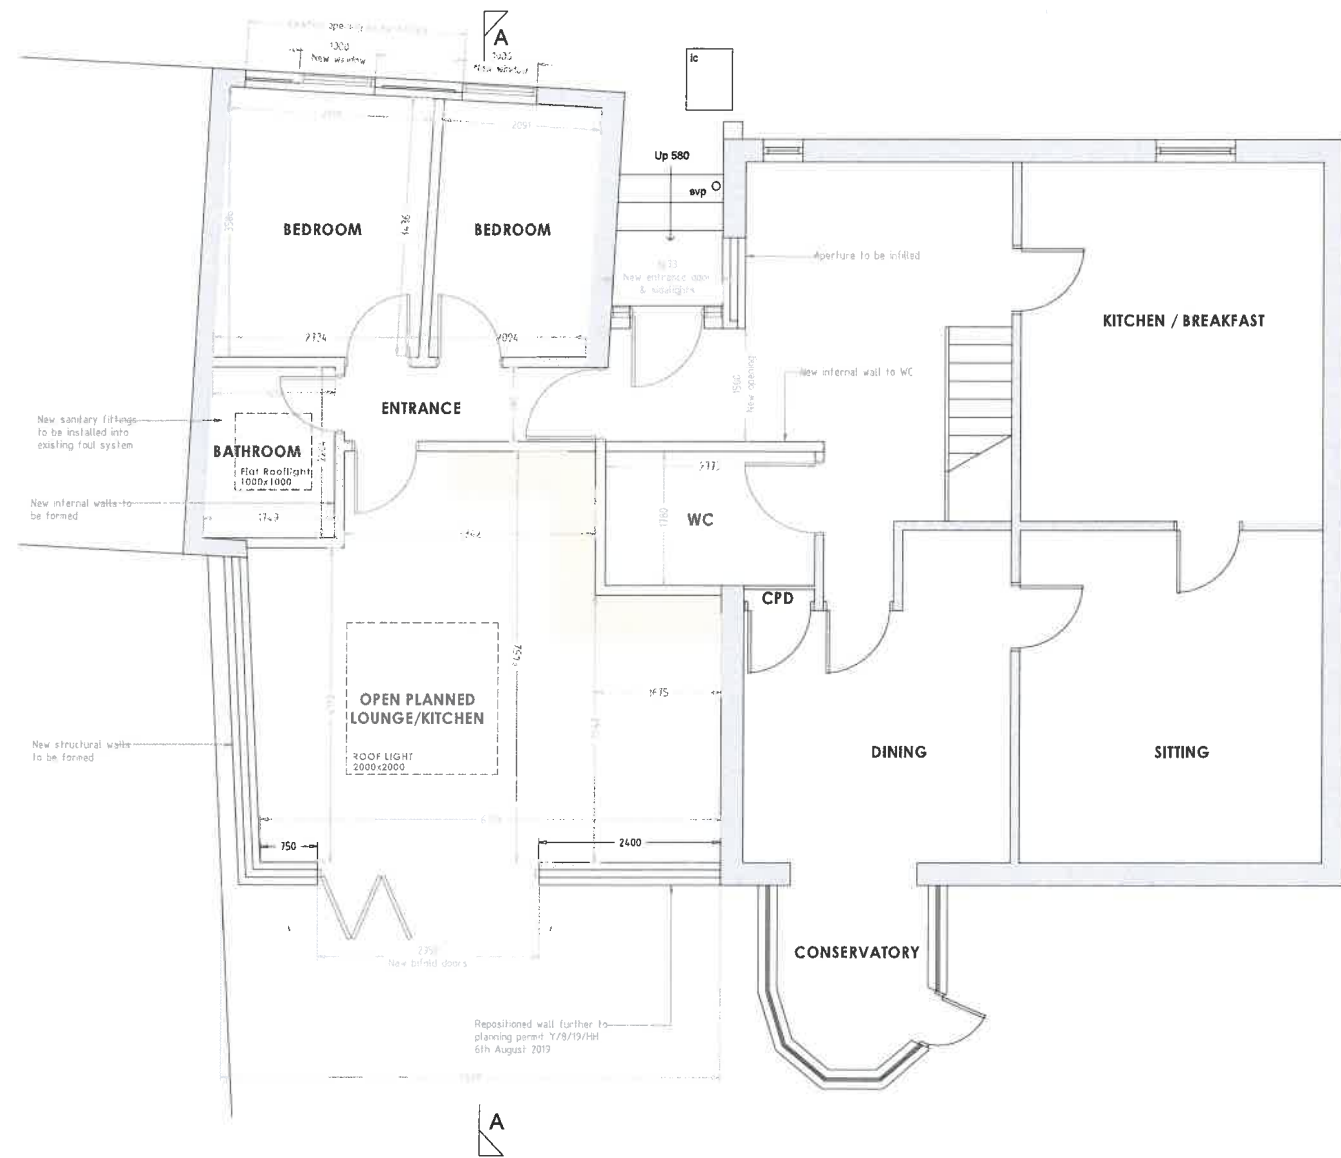

Ground Floor Plan

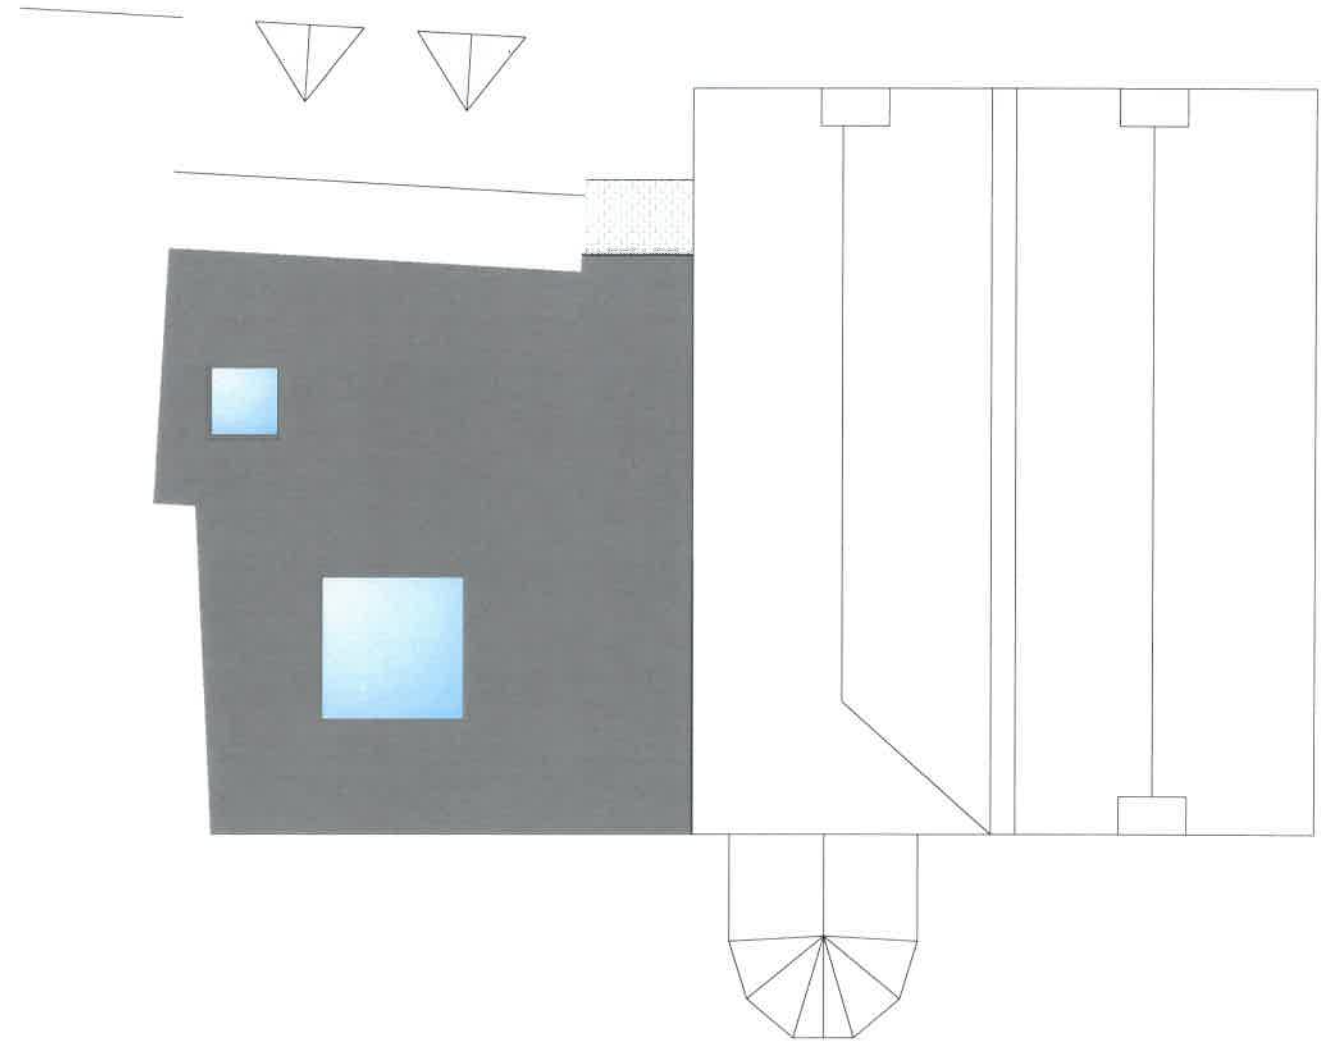

Roof Plan



PROJECT TITLE		DRAWING TITLE		No	REVISION	DATE
Proposed Development at Hazel Cottage Church Lane Yapton Arundel		Proposed Plans				
		STATUS Non Material Amendment				
		SCALE 1:100 @ A3	DATE 08.10.2019			
		DRAWN BY DE	DRAWING No PA-302-05			