



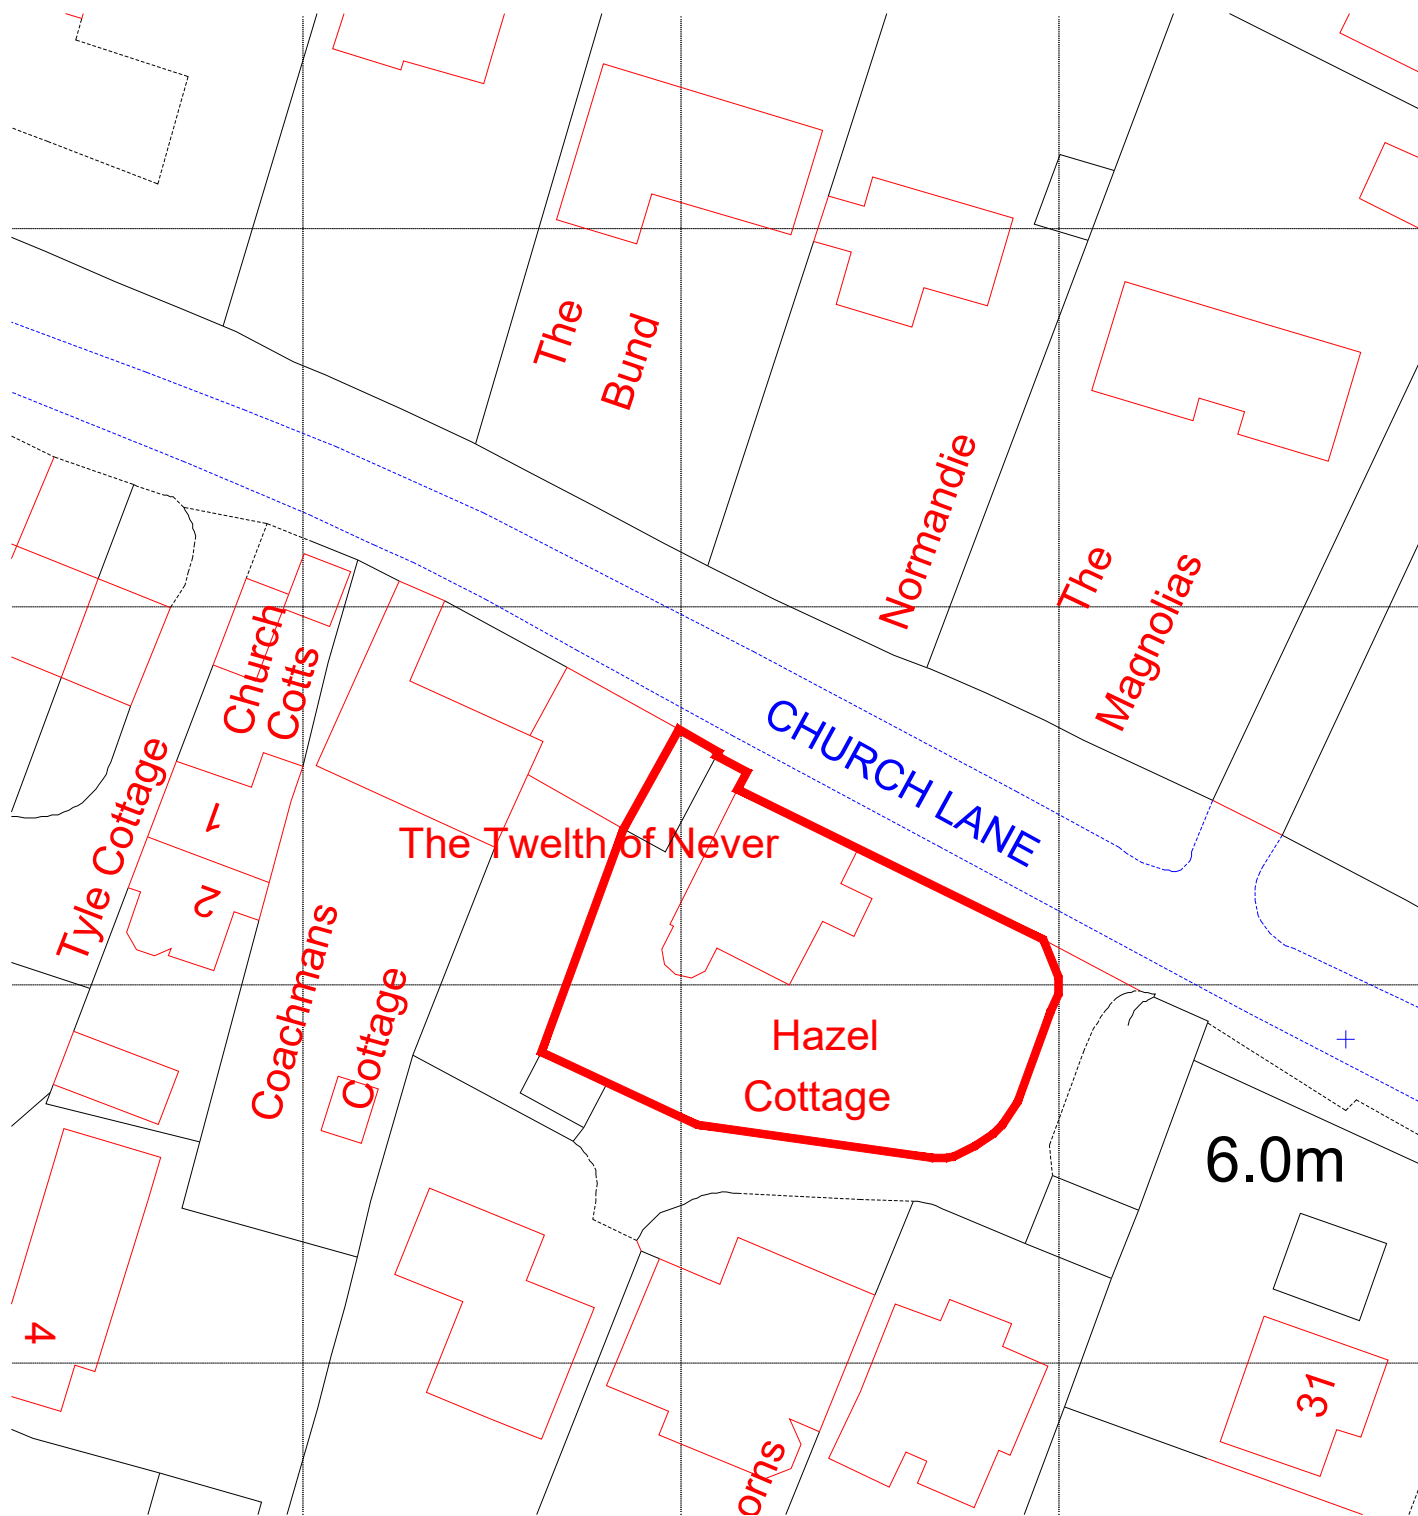

Site Block Plan 1:500
OS Tile License No: 100022432

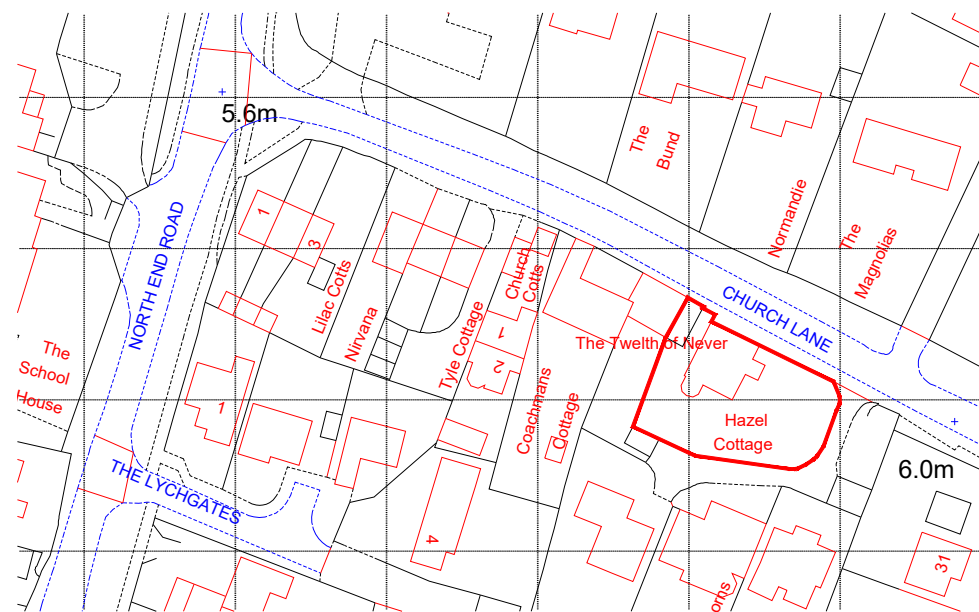



Site Location Plan 1:1250



© this drawing is the copyright of look. design + build [l.db]. L.db design responsibility is limited to the design of the permanent works as finally constructed by l.db as part of the design + build service.




PROJECT TITLE Proposed Development at Hazel Cottage Church Lane Yapton Arundel	DRAWING TITLE Site & Location Plan	No	REVISION	DATE
	STATUS Planning Application	A	Pack updated to planners comments	17.07.2019
	SCALE as noted @ A3	B	Pack updated to planners comments	26.07.2019
	DRAWN BY JLB			
	DATE 03.01.2019			
	DRAWING NO PA-302-01			

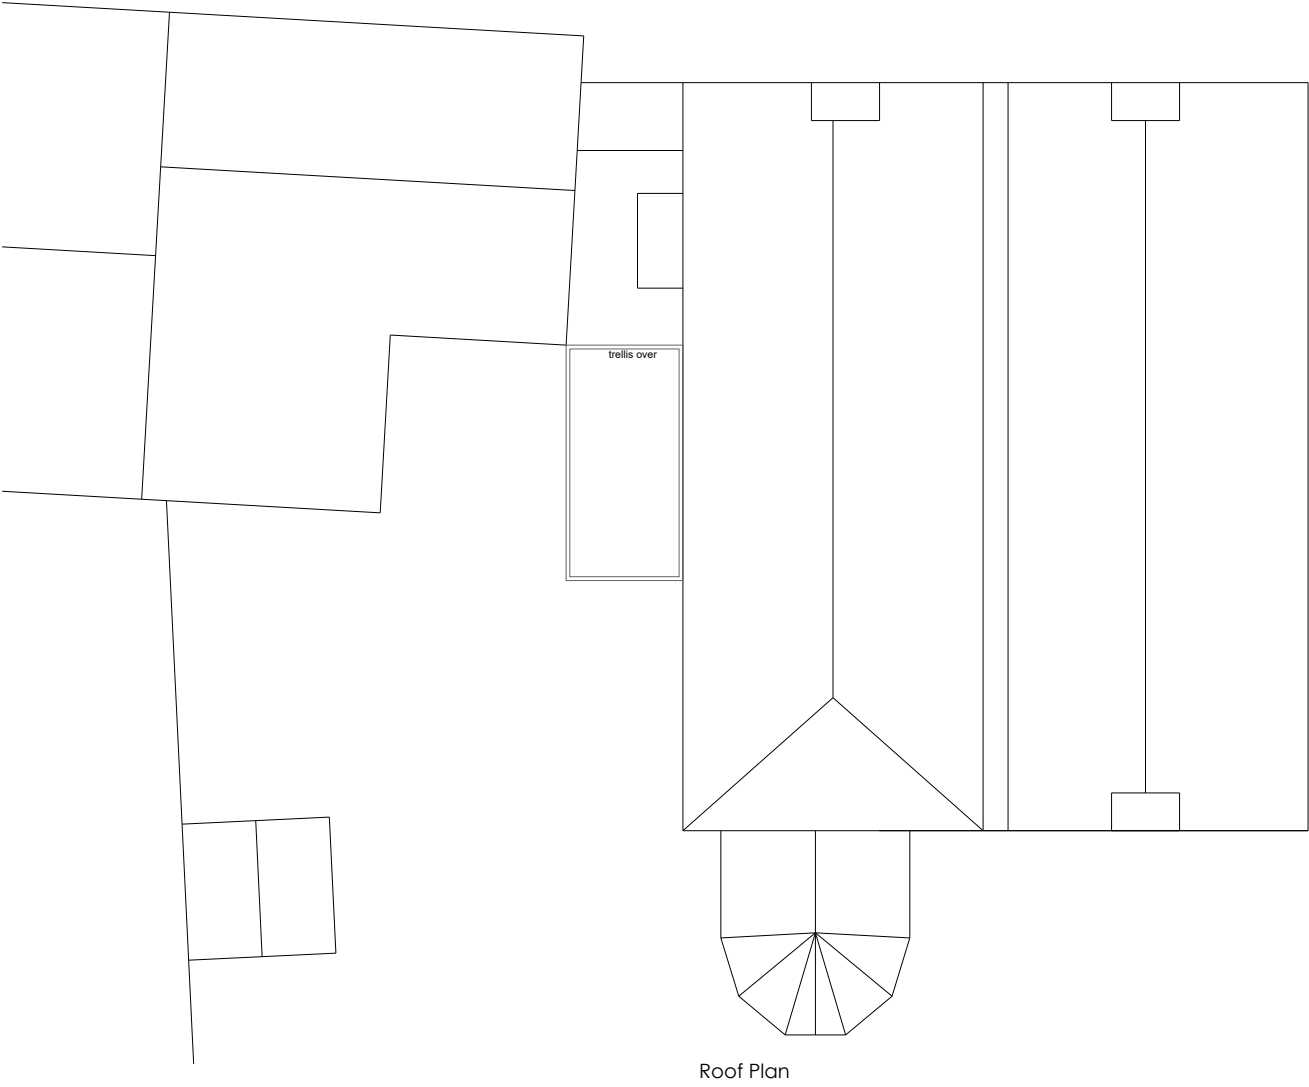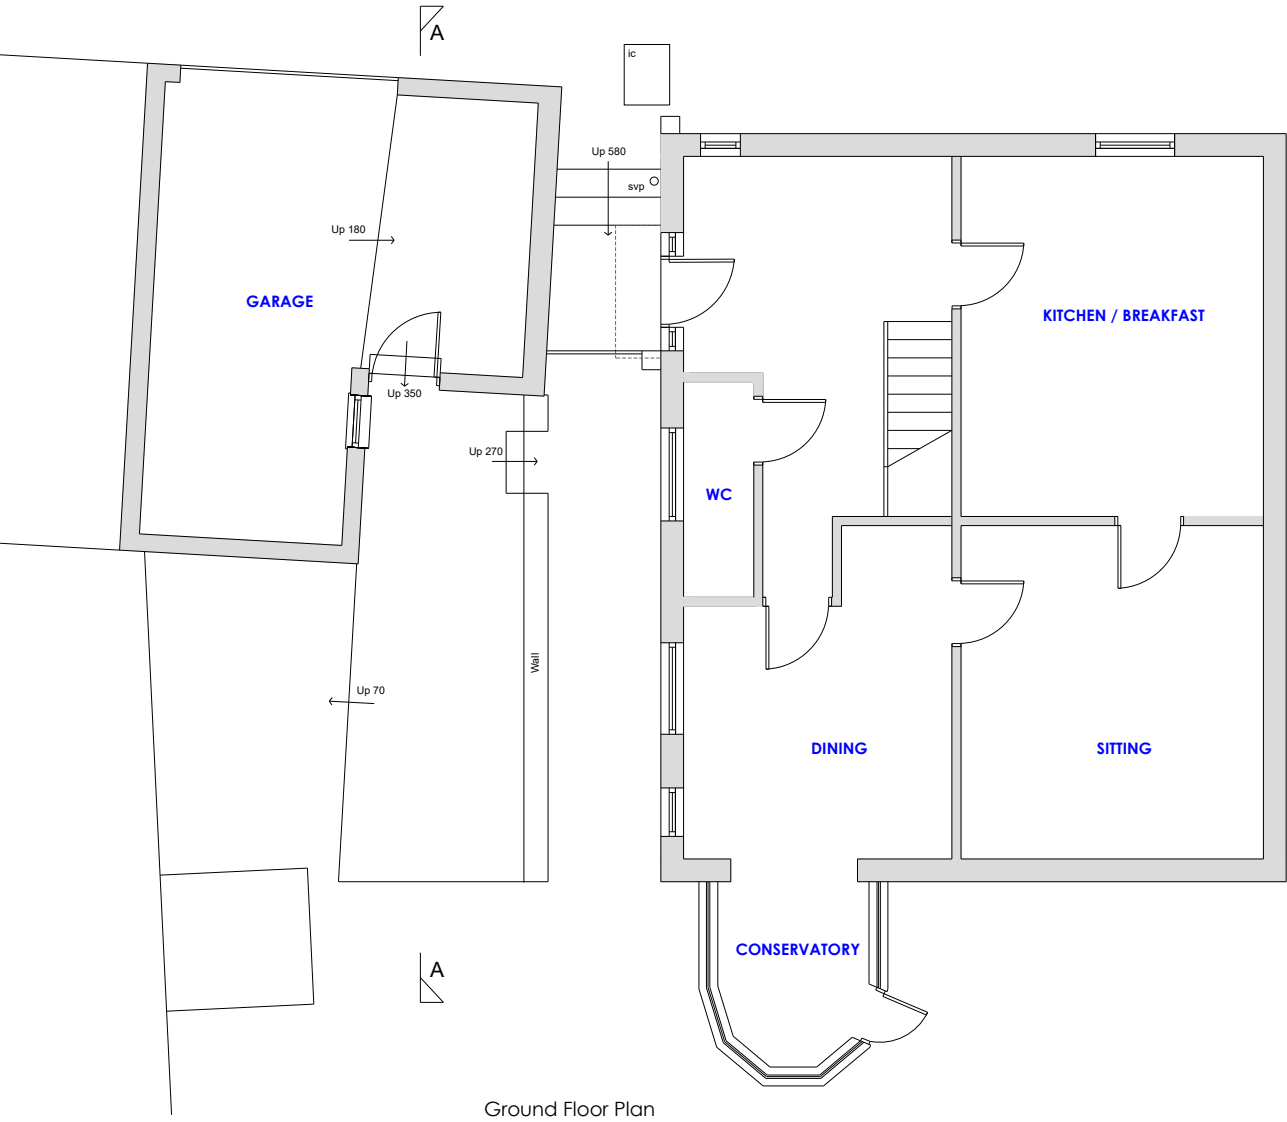

look. design planning build lookdesignandbuild.co.uk e: office@lookdesignandbuild t: 01243 512 278	0 5 10
--	---



Elevation Facing North

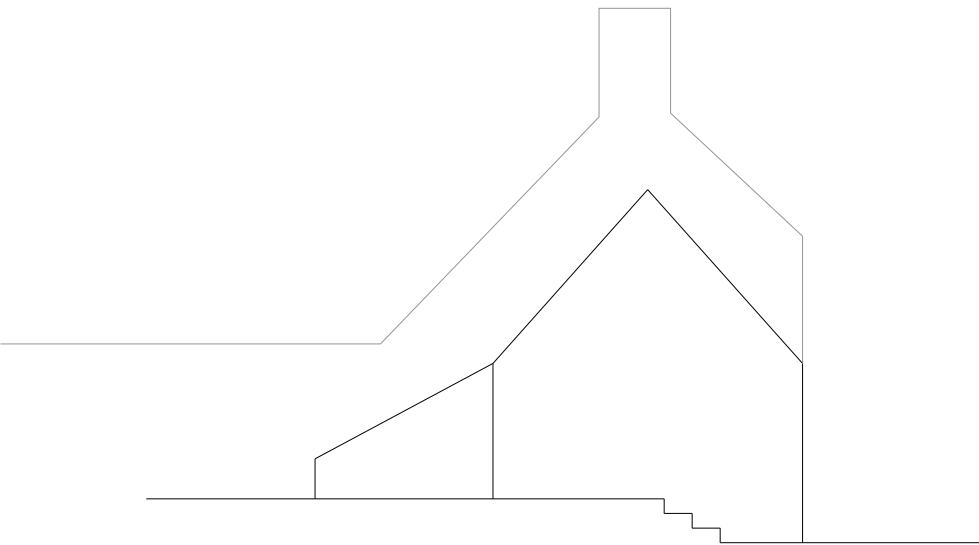

Elevation Facing East




Elevation Facing South



Elevation Facing West




Section A-A

 


© this drawing is the copyright of look. design + build [l.db]. L.db design responsibility is limited to the design of the permanent works as finally constructed by l.db as part of the design + build service.


PROJECT TITLE Proposed Development at Hazel Cottage Church Lane Yapton Arundel	DRAWING TITLE Existing Section		No	REVISION	DATE
	STATUS Planning Application		A	Pack updated to planners comments	17.07.2019
	SCALE 1:100 @ A3	DATE 03.01.2019	B	Pack updated to planners comments	26.07.2019
	DRAWN BY JLB		DRAWING No PA-302-04		

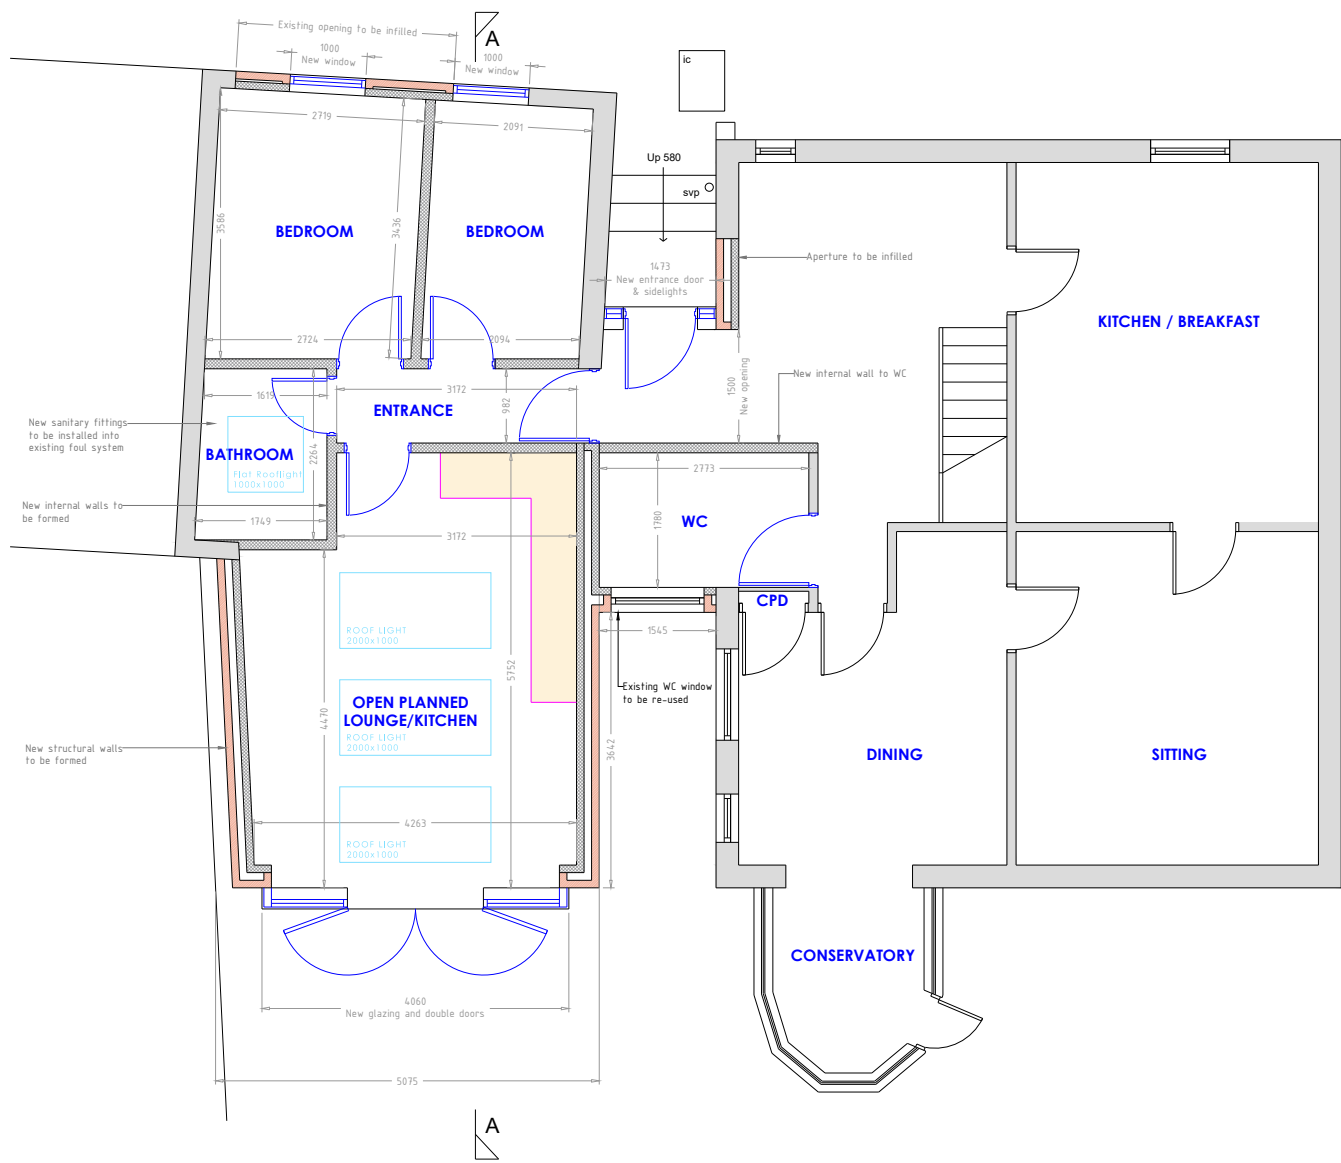

Ground Floor Plan

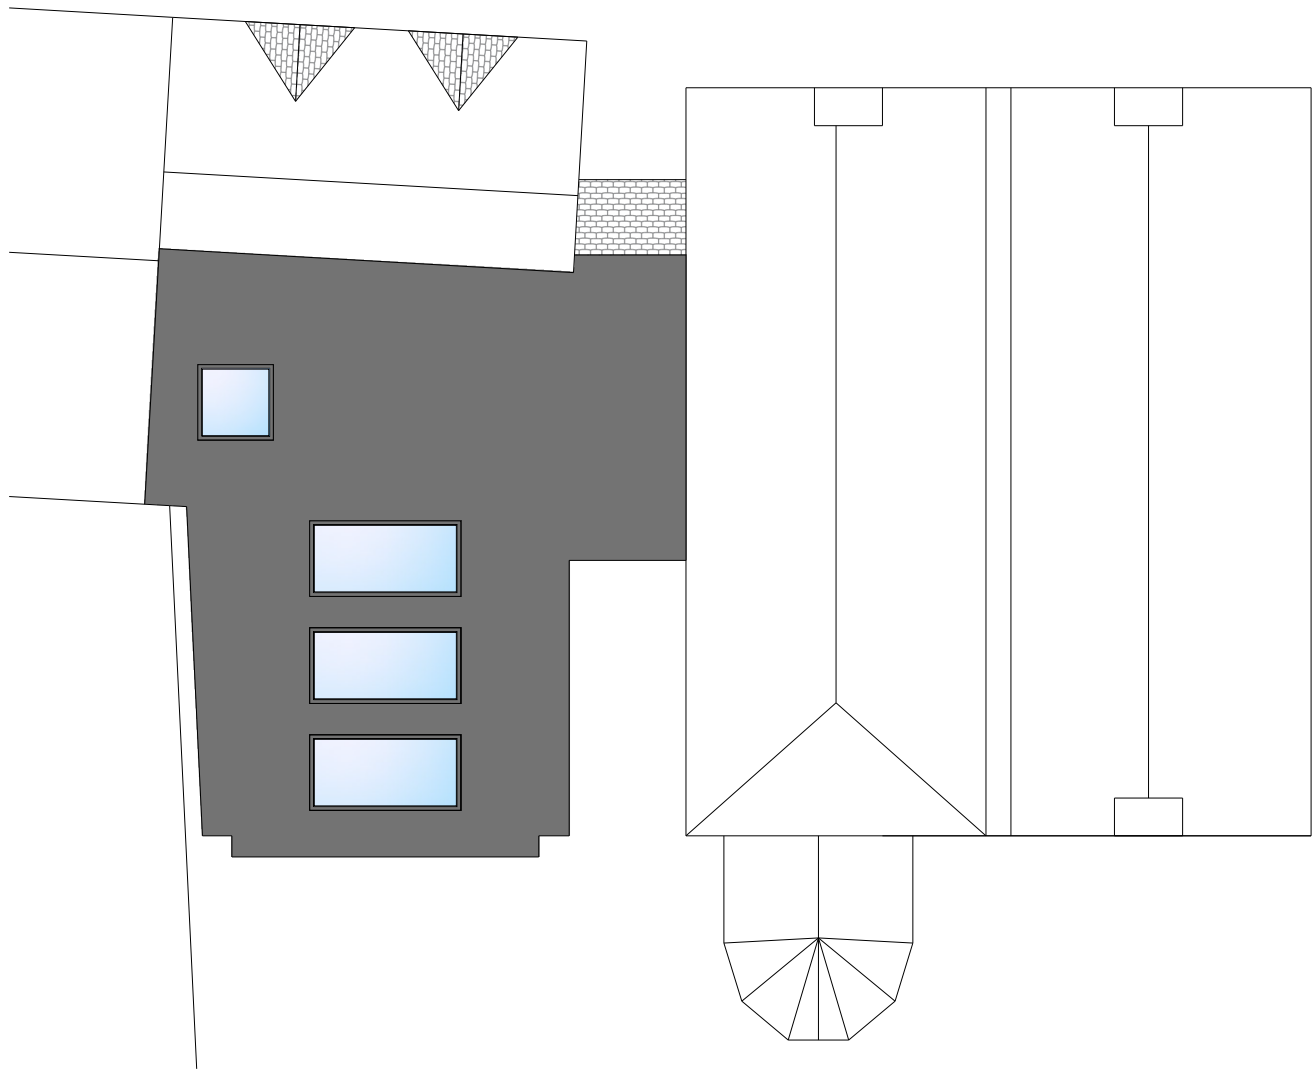


Roof Plan

 




Elevation Facing North

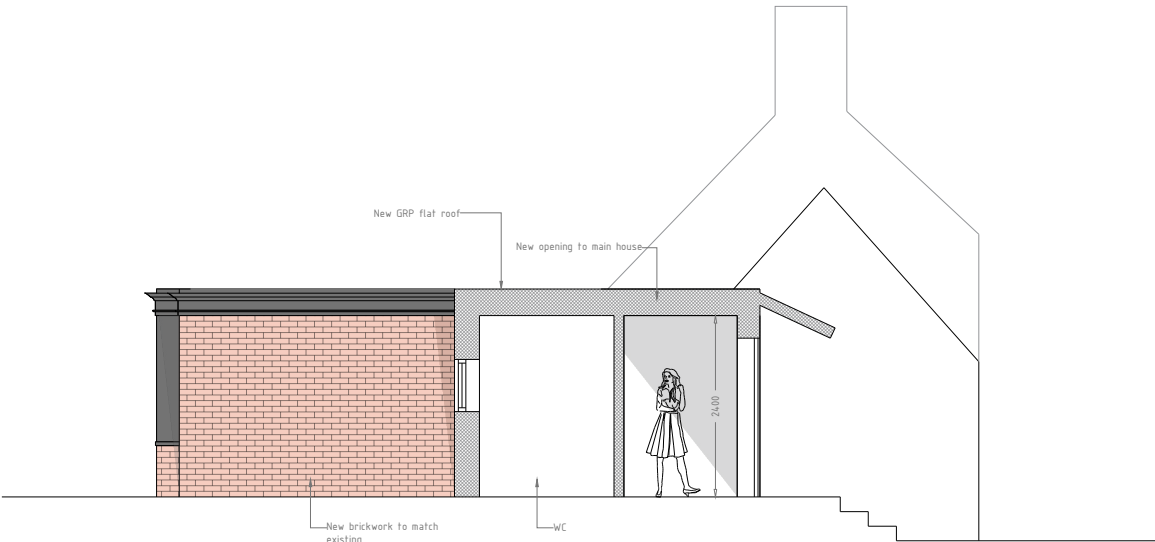

Elevation Facing East




Elevation Facing South

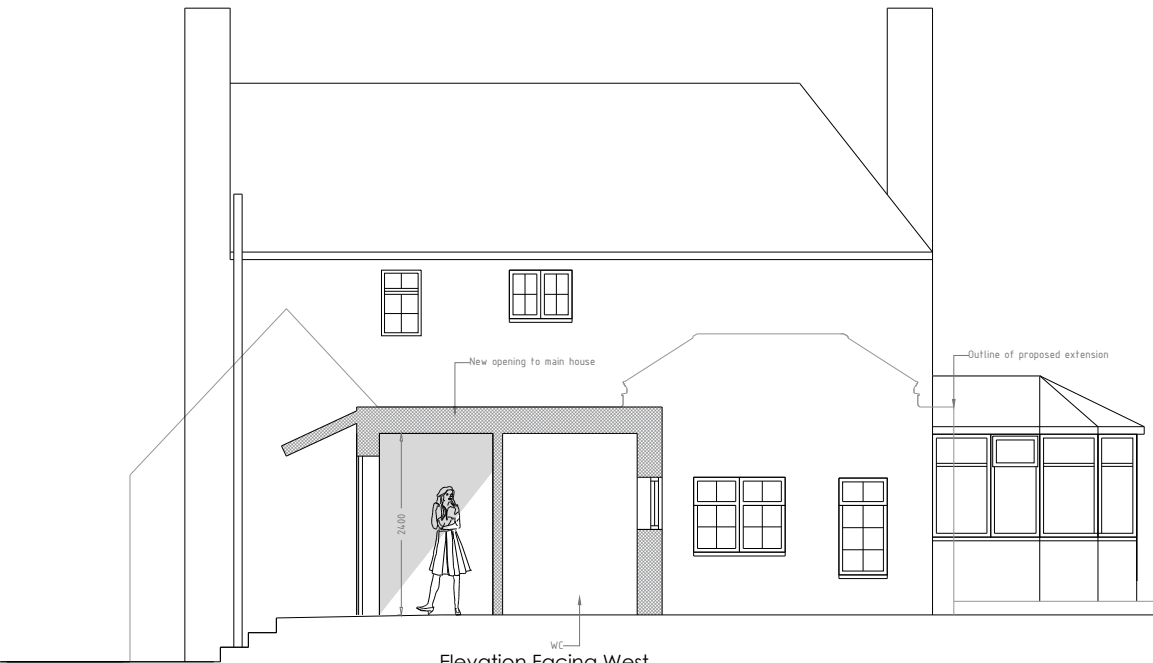


Elevation Facing West


PROJECT TITLE Proposed Development at Hazel Cottage Church Lane Yapton Arundel	DRAWING TITLE Proposed Elevations		No	REVISION	DATE
	STATUS Planning Application		A	Pack updated to planners comments	17.07.2019
	SCALE 1:100 @ A3	DATE 03.01.2019	B	Pack updated to planners comments	26.07.2019
	DRAWN BY DE	DRAWING No PA-302-06			

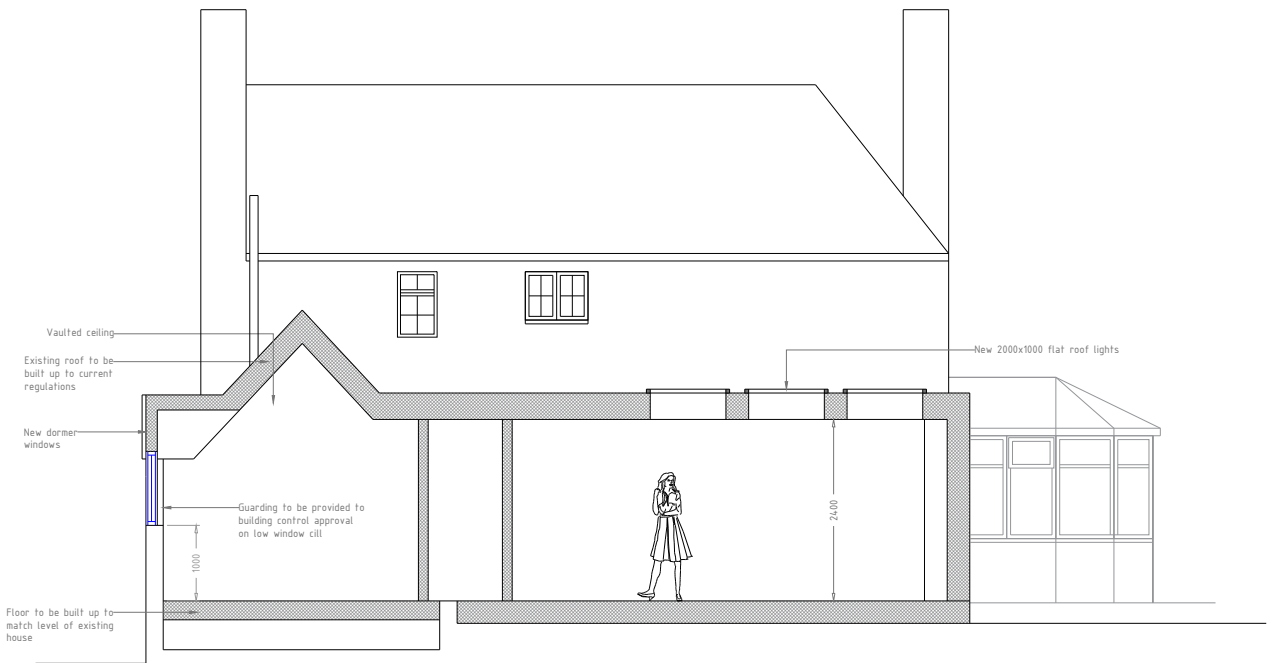


Section A-A

 

No	REVISION	DATE
A	Pack updated to planners comments	17.07.2019
B	Pack updated to planners comments	26.07.2019

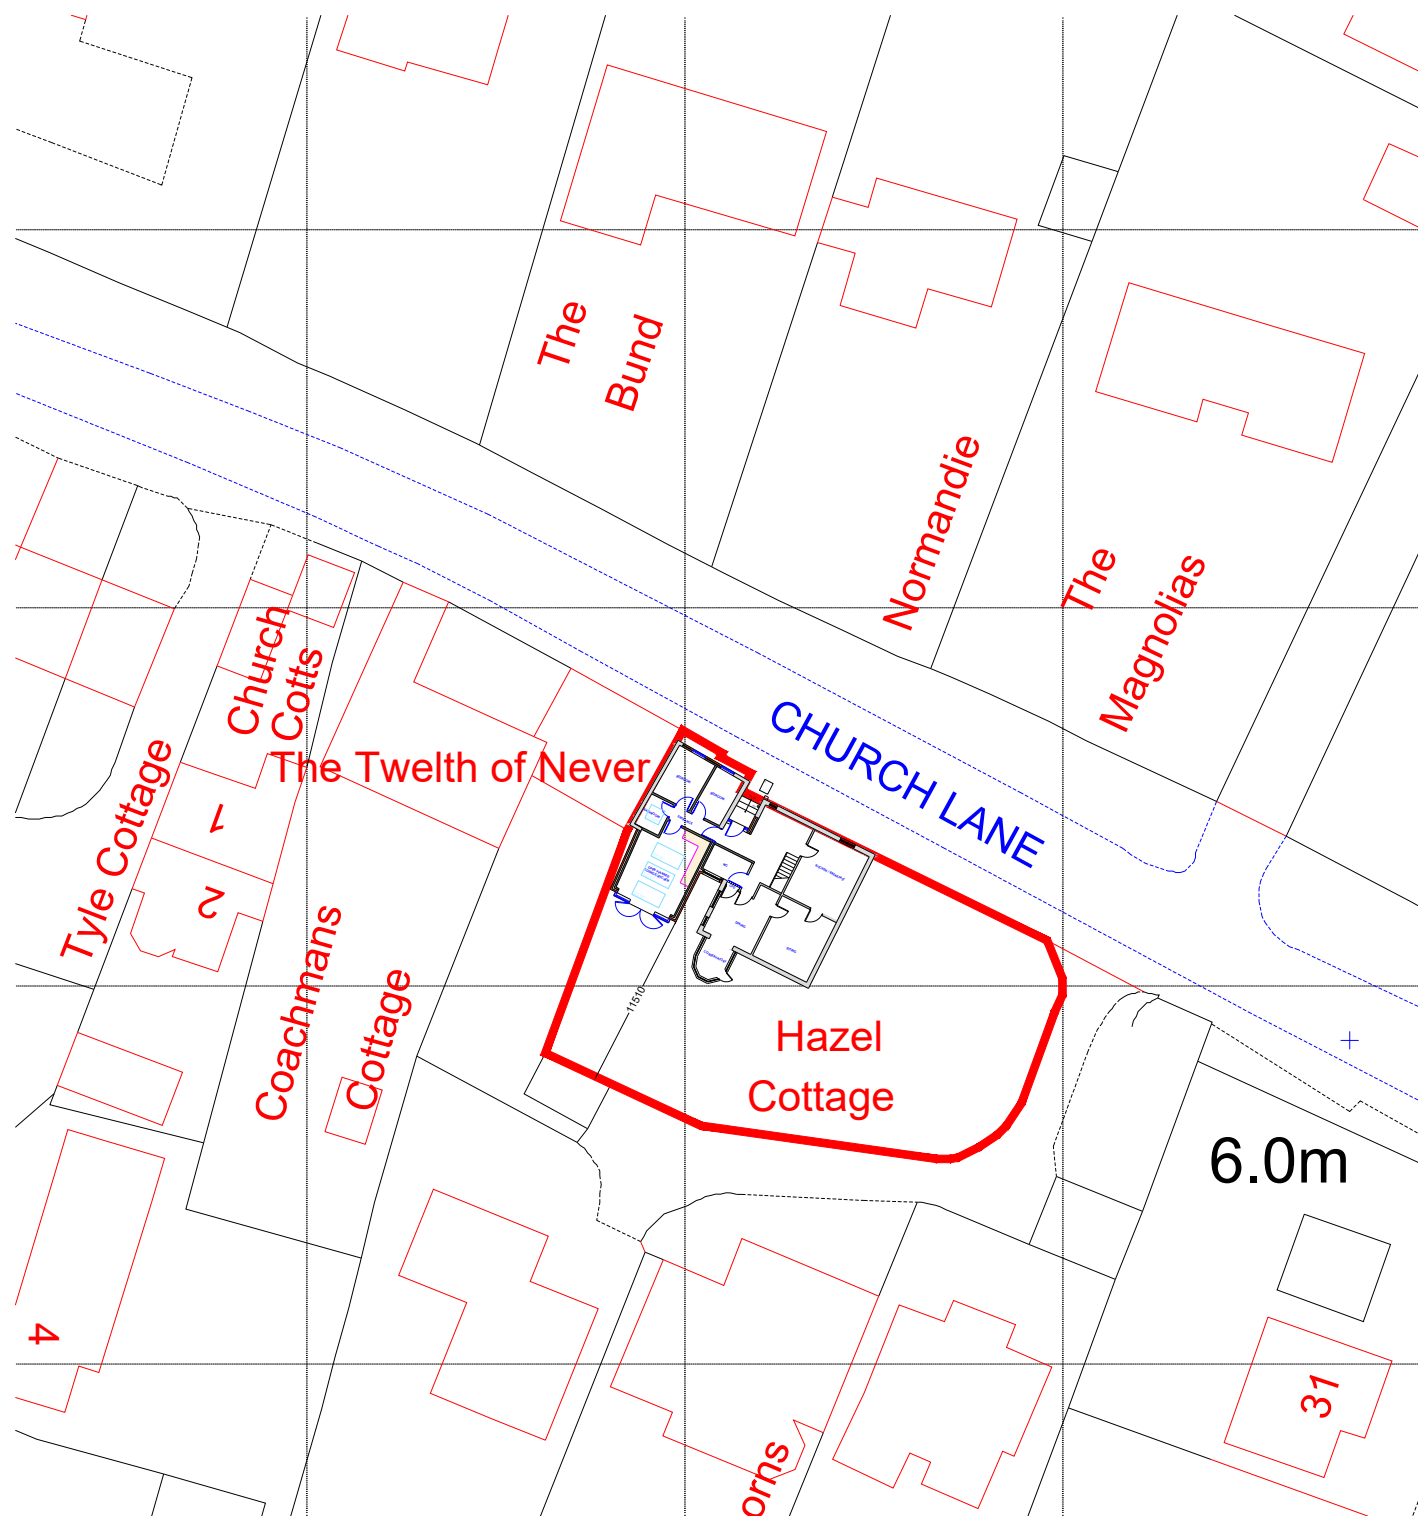

Site Block Plan 1:500
OS Tile License No: 100022432

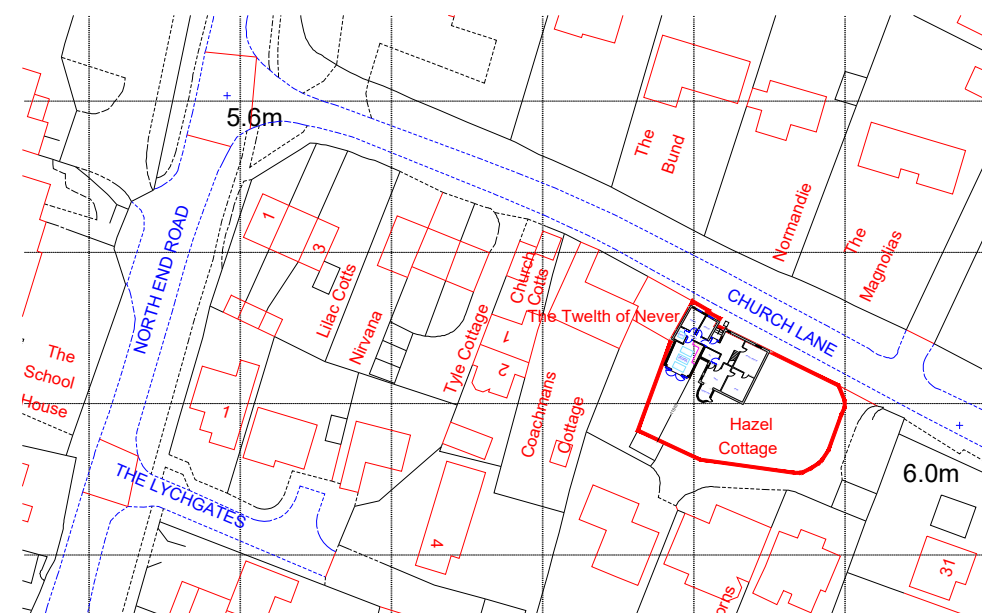

Site Location Plan 1:1250

