


LEGEND	
	Wall plate
	Denotes wall below
	Vertical Cavity Barrier
	Mechanical ventilation
	Soffit terminal for mechanical ventilation
	Wall terminal for mechanical ventilation
	Soil vent pipe tile
	Rain water pipe
Note RWP'S POSITIONS ARE INDICATIVE ONLY. PLEASE REFER TO CIVIL ENGINEER'S SITE DRAINAGE PLAN FOR EXACT LOCATIONS.	

DIMENSIONS & SETTING OUT

1. All dimensions are to structure unless noted otherwise
2. External dimensions are to face of brick or block
3. Internal dimensions are to face of block or stud

Refer to manufacturers
drawings for details of
roof trusses.

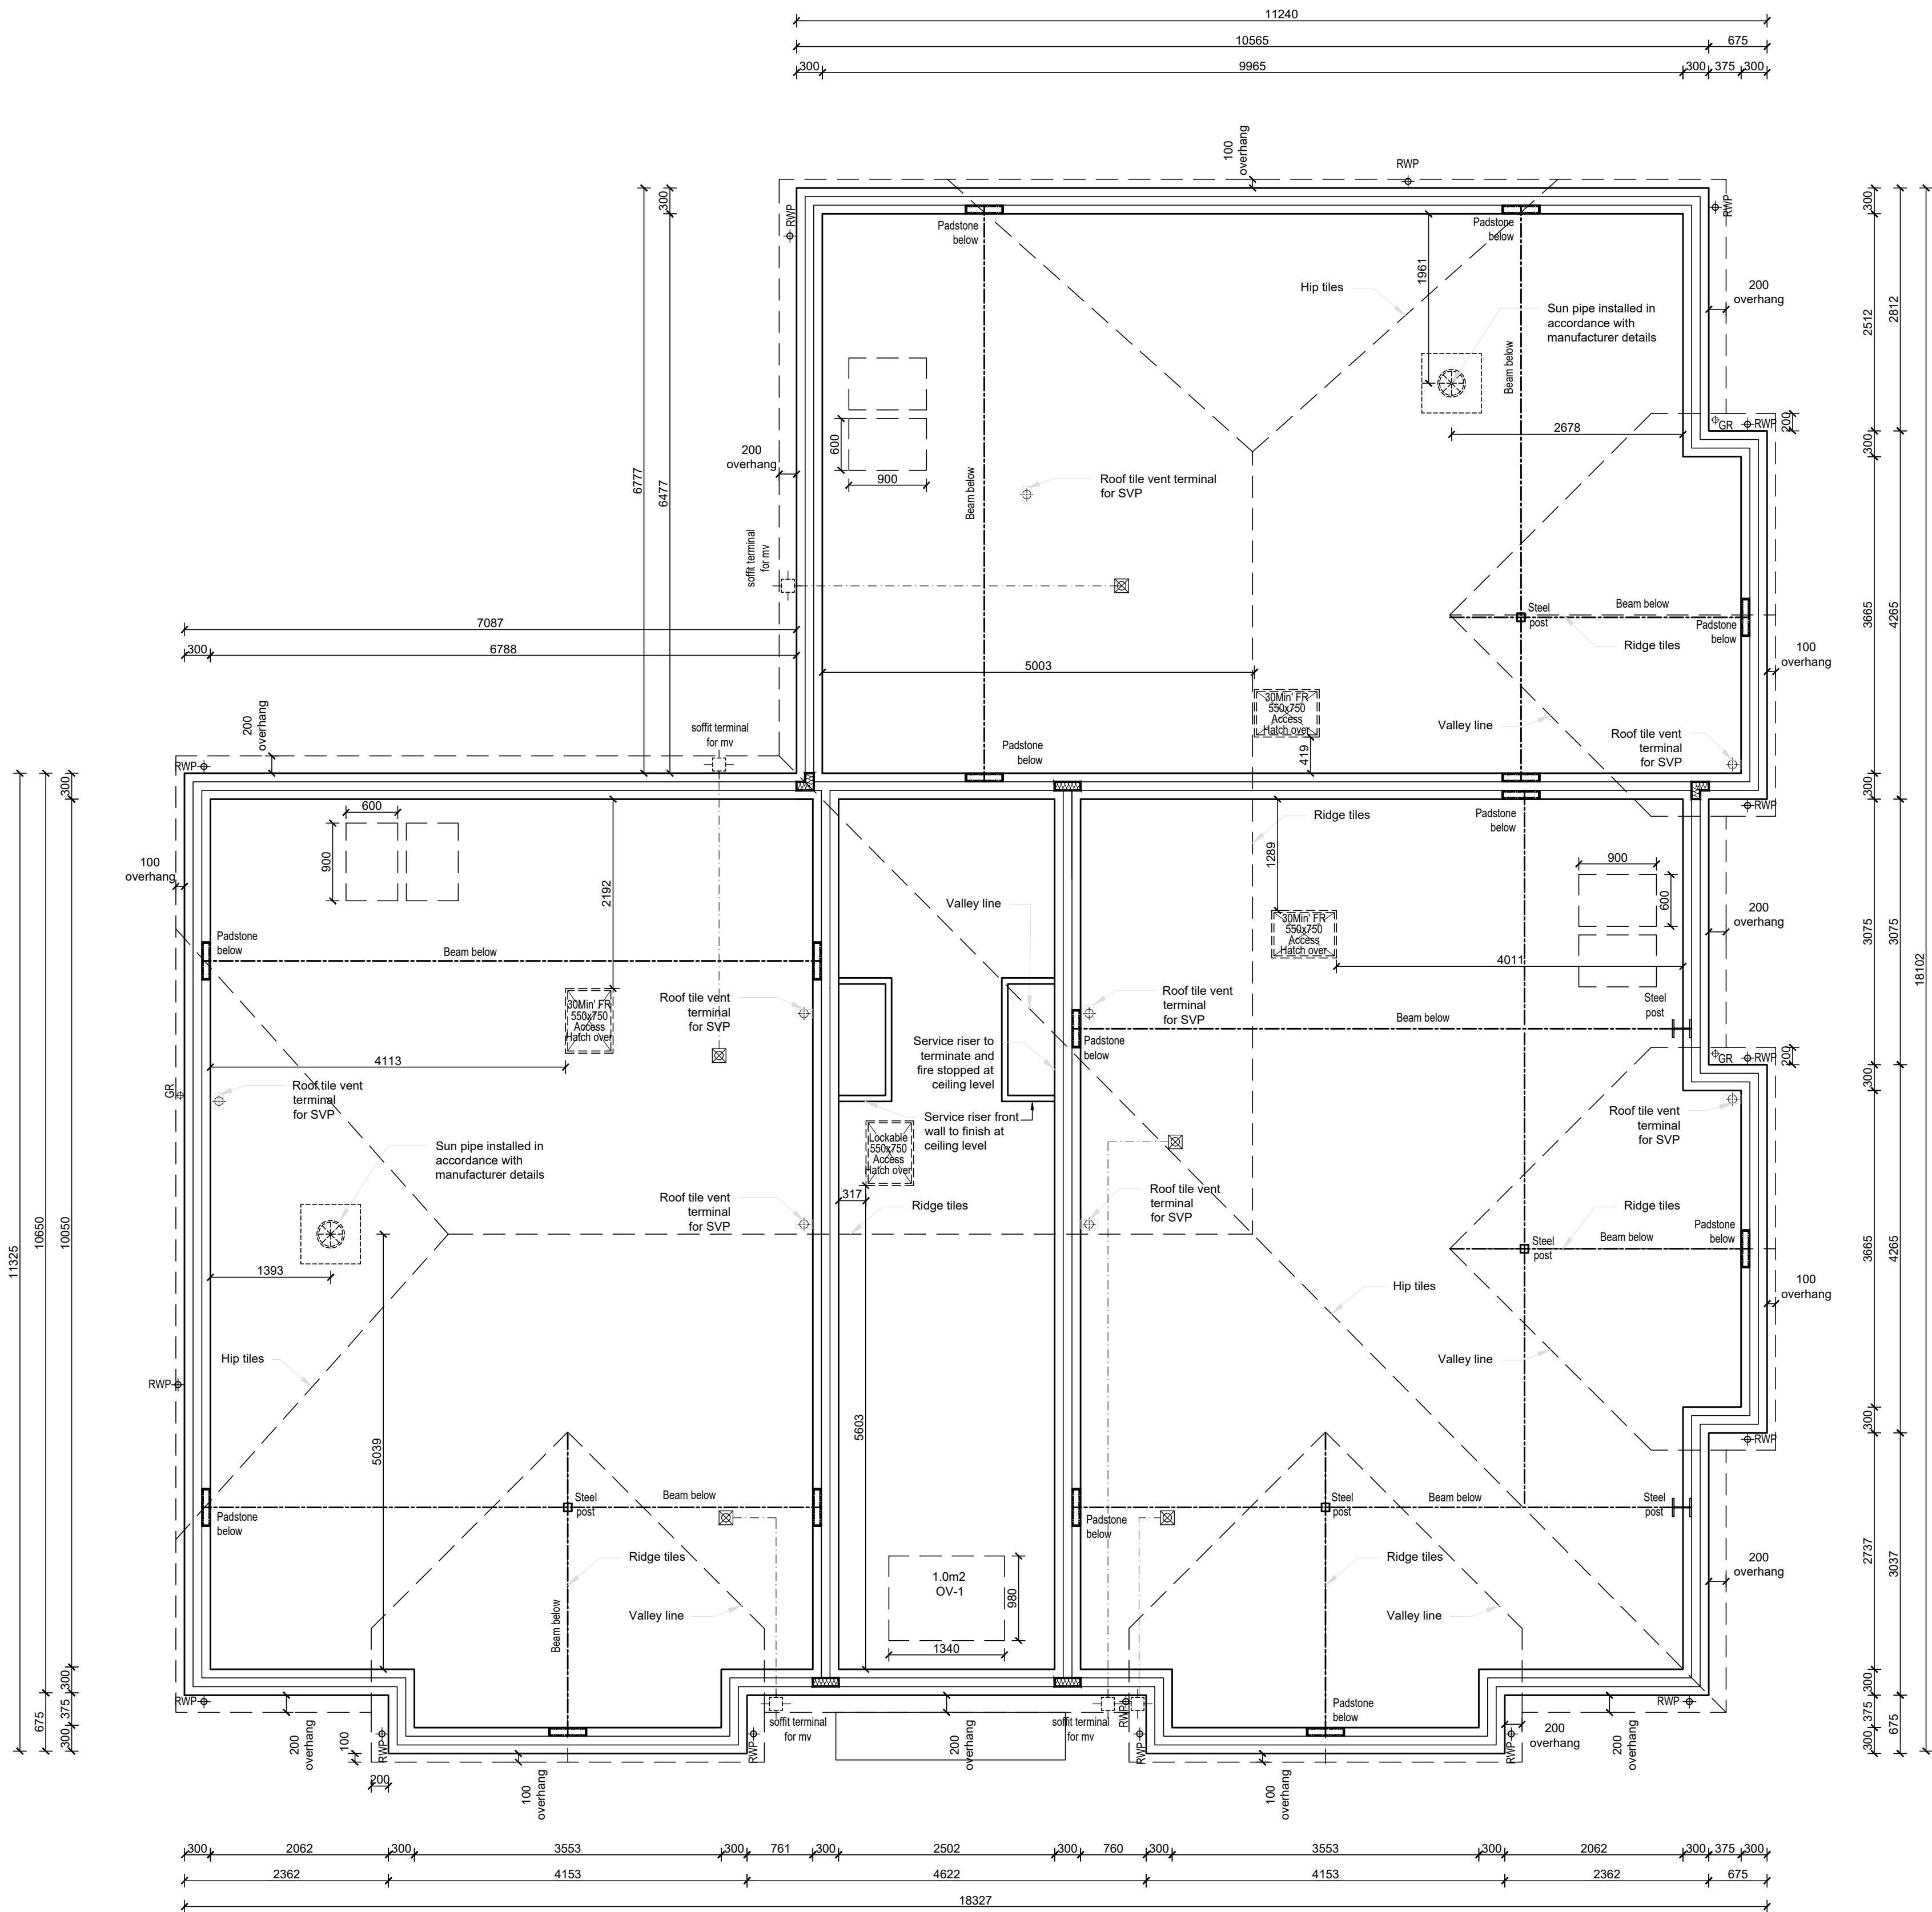

C3	10.12.19	Sun pipes added to plan	JB
C2	13.09.19	Roof access added in staircase	JB
C1	22.07.19	Construction Issue	JB
P2	03.06.19	Updated to client comments - RWP adjusted to suit MJ.	
P1	12.04.19	Preliminary Issue	JB
Rev	Date	Amendment	Initials

Project:
**BURDELL ROAD
YAPTON**

Client:
BOVIS HOMES SOUTHERN COUNTIES

Drawing:
**APARTMENTS 67-74
ROOF PLAN**

Drawing no: **18.1330.704** Rev: **C3**

Scale@A1: 1:50 Date: FEB '19 Drawn: JW Checked: --

FINC
ARCHITECTS & DESIGNERS

FINC Architects Ltd
61 New London Road
Chelmsford,
Essex,
CM2 0ND
T+44 (0)1245 933988
www.fincarchitects.com

Disclaimer:
All dimensions and measurements to be checked on site.
© Finc Architects Limited holds the copyright to all the information contained within this document and their written consent must be obtained before copying or using the data other than for the purpose it was originally supplied.
Do not scale from this drawing.

CONSTRUCTION