


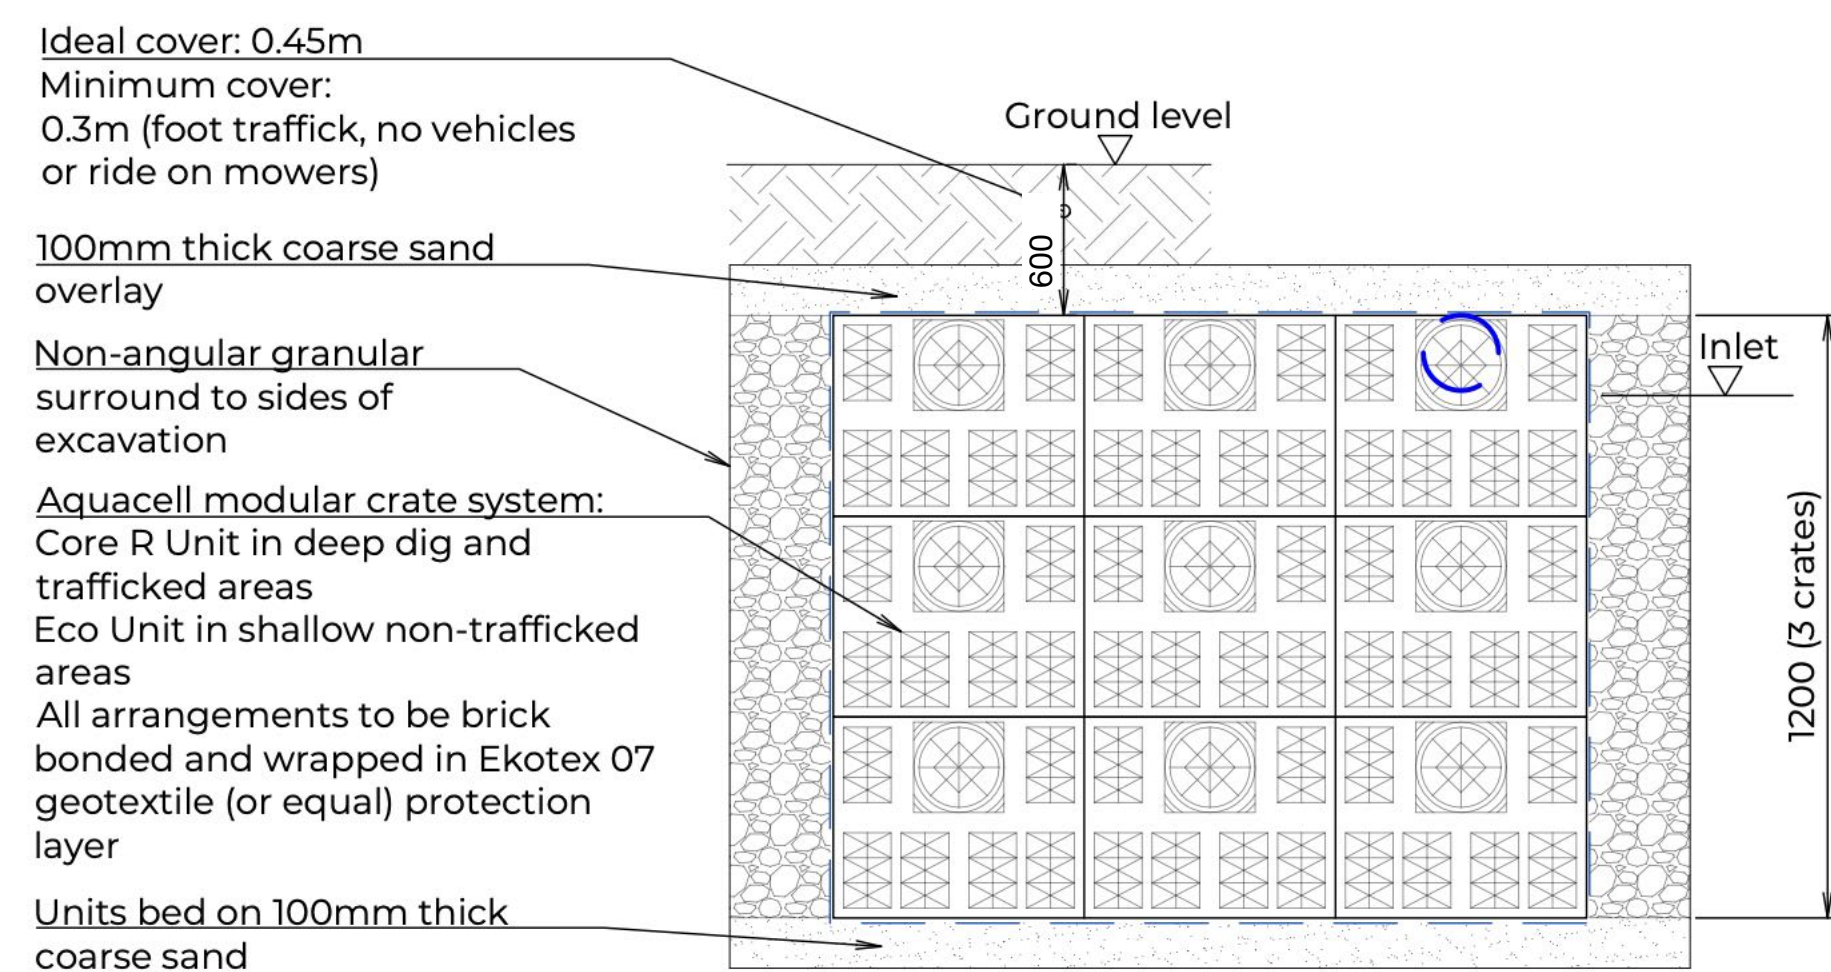


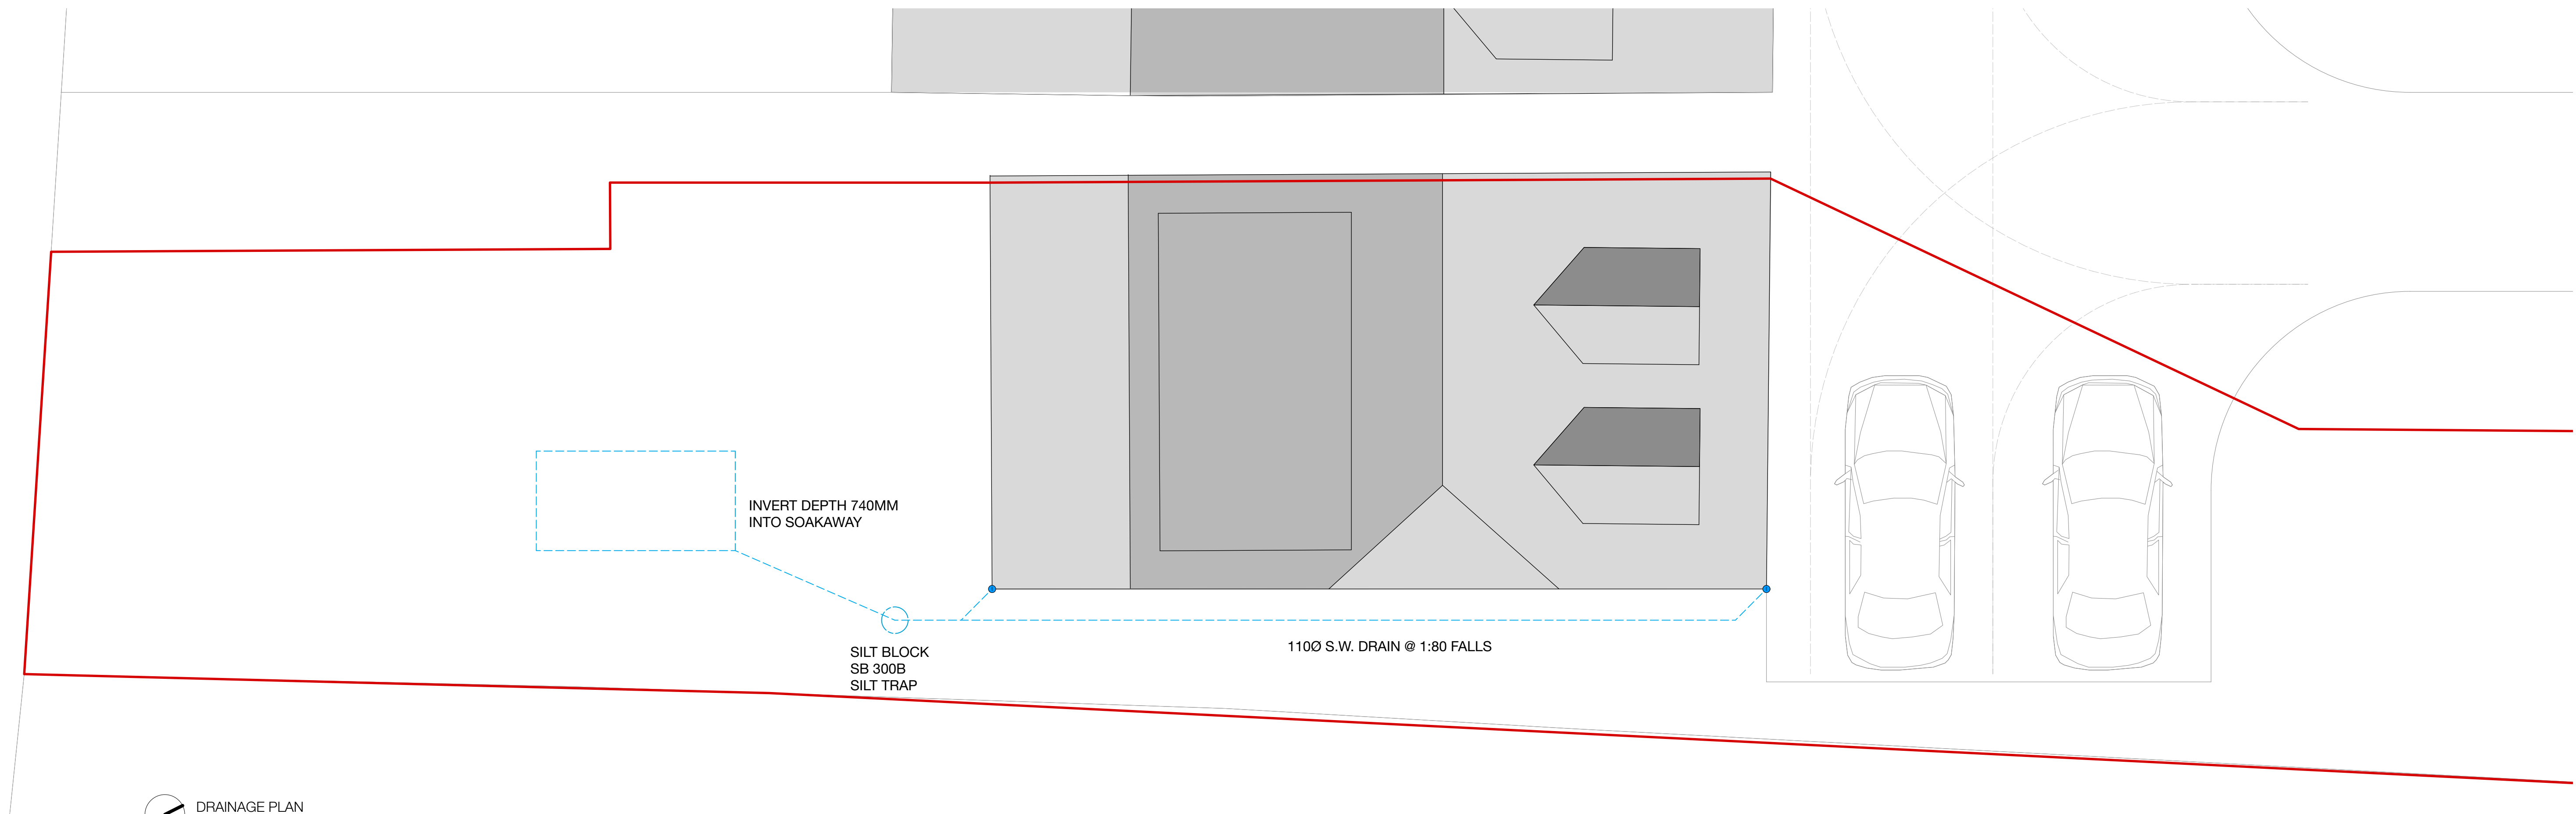

AQUACELL SOAKAWAY

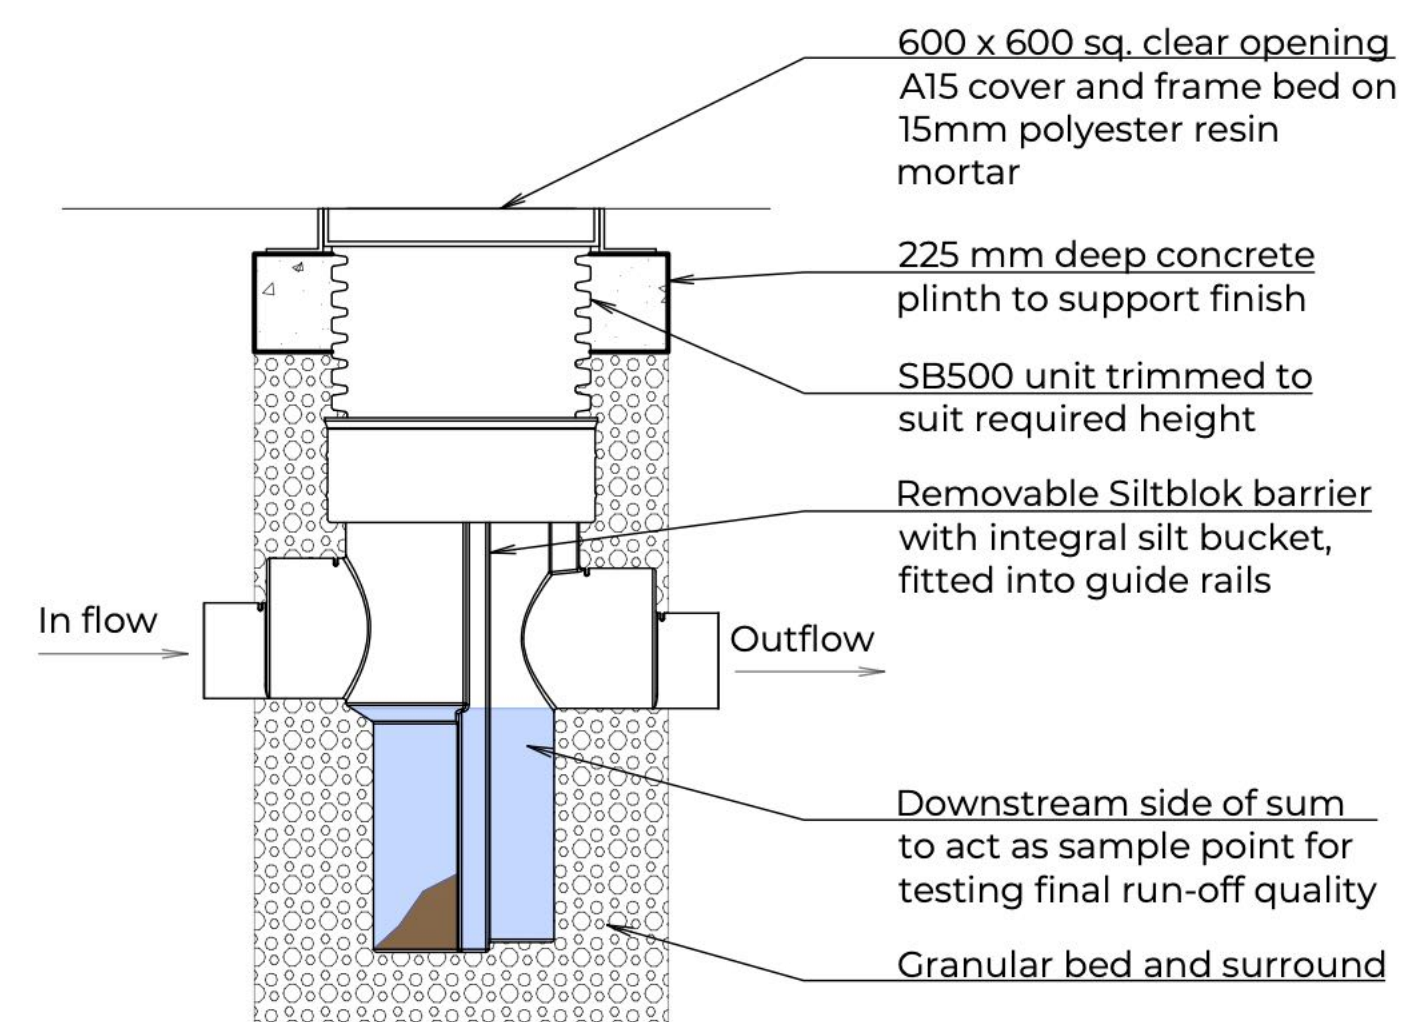

TURTLE ENVIRO SILT BLOK 500

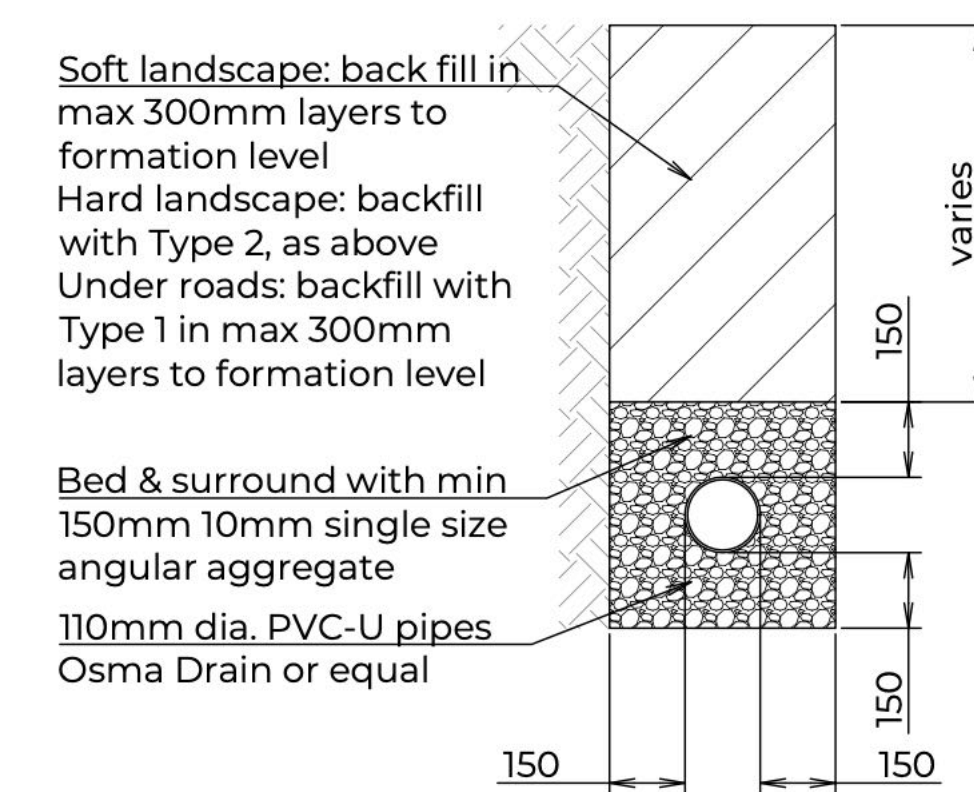

**PRIVATE DRAINAGE - 1100
CLASS S BEDDING**

APPLICATION BOUNDARY

LEVELS ARE GIVEN IN METRES ABOVE ORDNANCE SURVEY DATUM

STATUS: FOR PLANNING
SCALE: 1:50@A1

DATE: APRIL 2026

DRAWING NO: 0007_500
TITLE: DRAINAGE PLAN AND DETAILS

PROJECT: CHURCH VIEW, YAPTON. BN18 0EA