



This drawing and its contents are the strict copyright of Architectura Design. No reproduction without permission. Do not scale. Written dimensions to be used where given. All dimensions and details to be checked on site. FOR PLANNING PURPOSES ONLY



South East Elevation

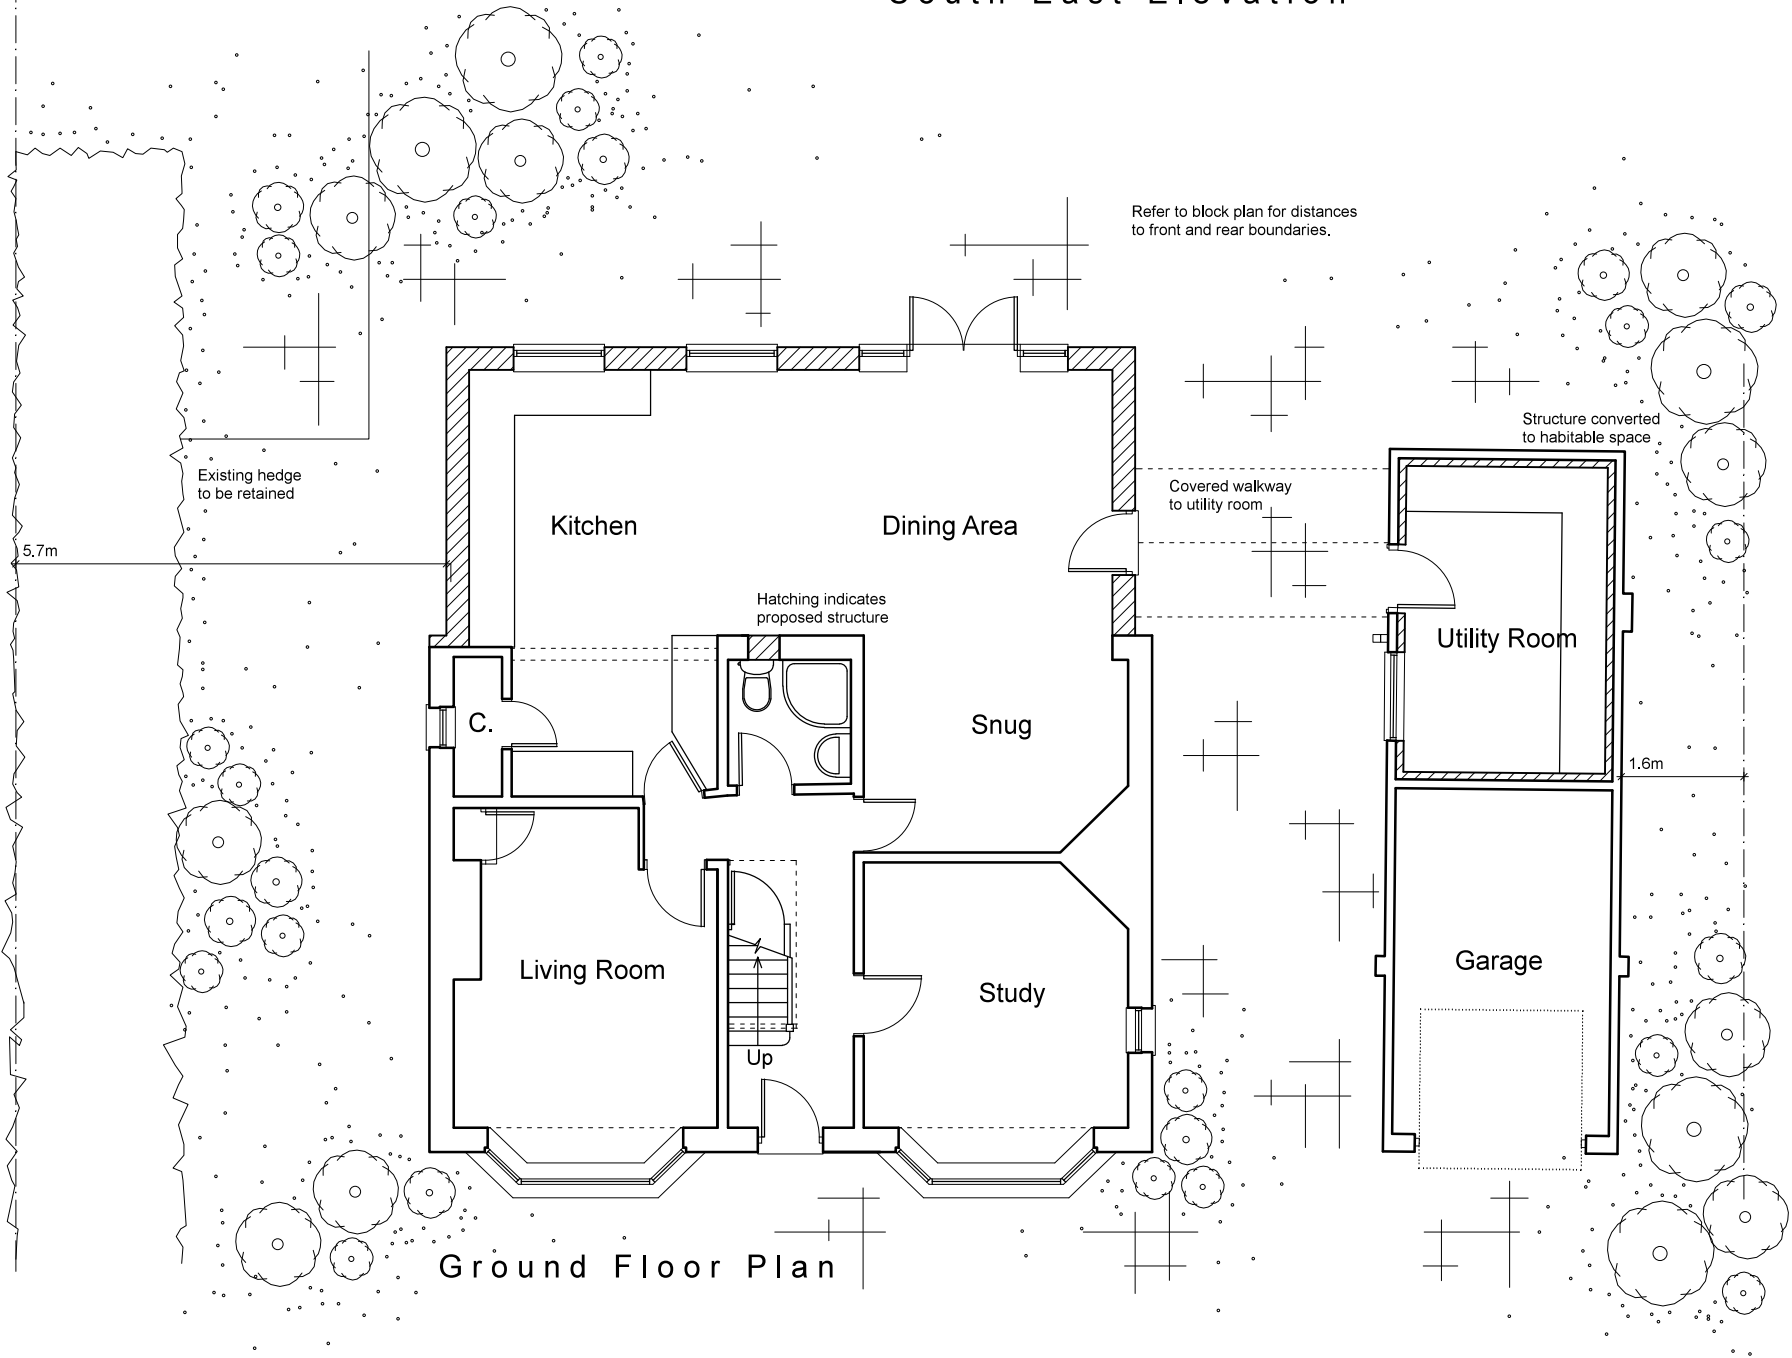

North East Elevation

 

Architectura
Architectural Design & Drawing Service

Proposed Extension and Alterations
at Sunny Bank, North End Road, Yapton
for Mr and Mrs I Carby
Drawing P02 December 2017 Scale 1:100 @ A3
Planning Drawing - Ground Floor Plan & Elevations