



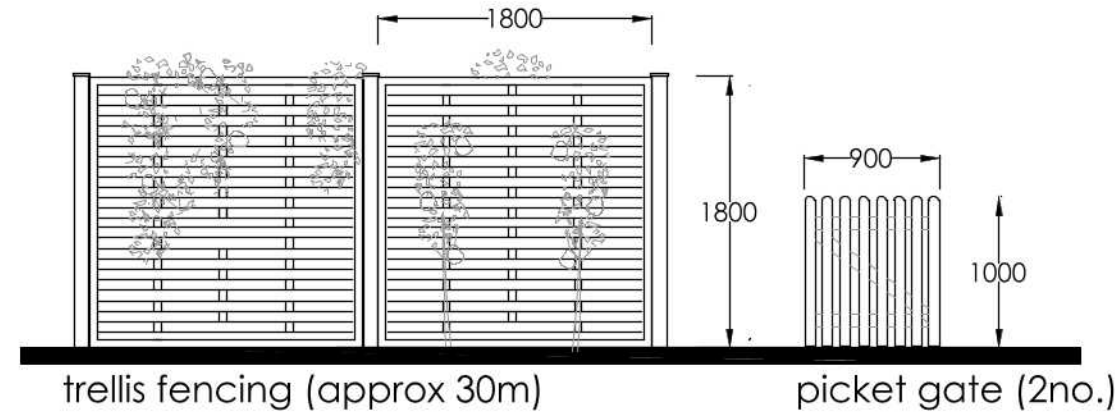

the existing willow and trellis boundary will be replaced
 timber fence posts with trellis fencing (weave panels in softwood).
 with a mixture of evergreen climbers, lollipop trees and shrubs.
 planting will be on both sides of the new trellis (where possible), creating a soft natural boundary.

BOUNDARY TREATMENT DETAIL 1:50

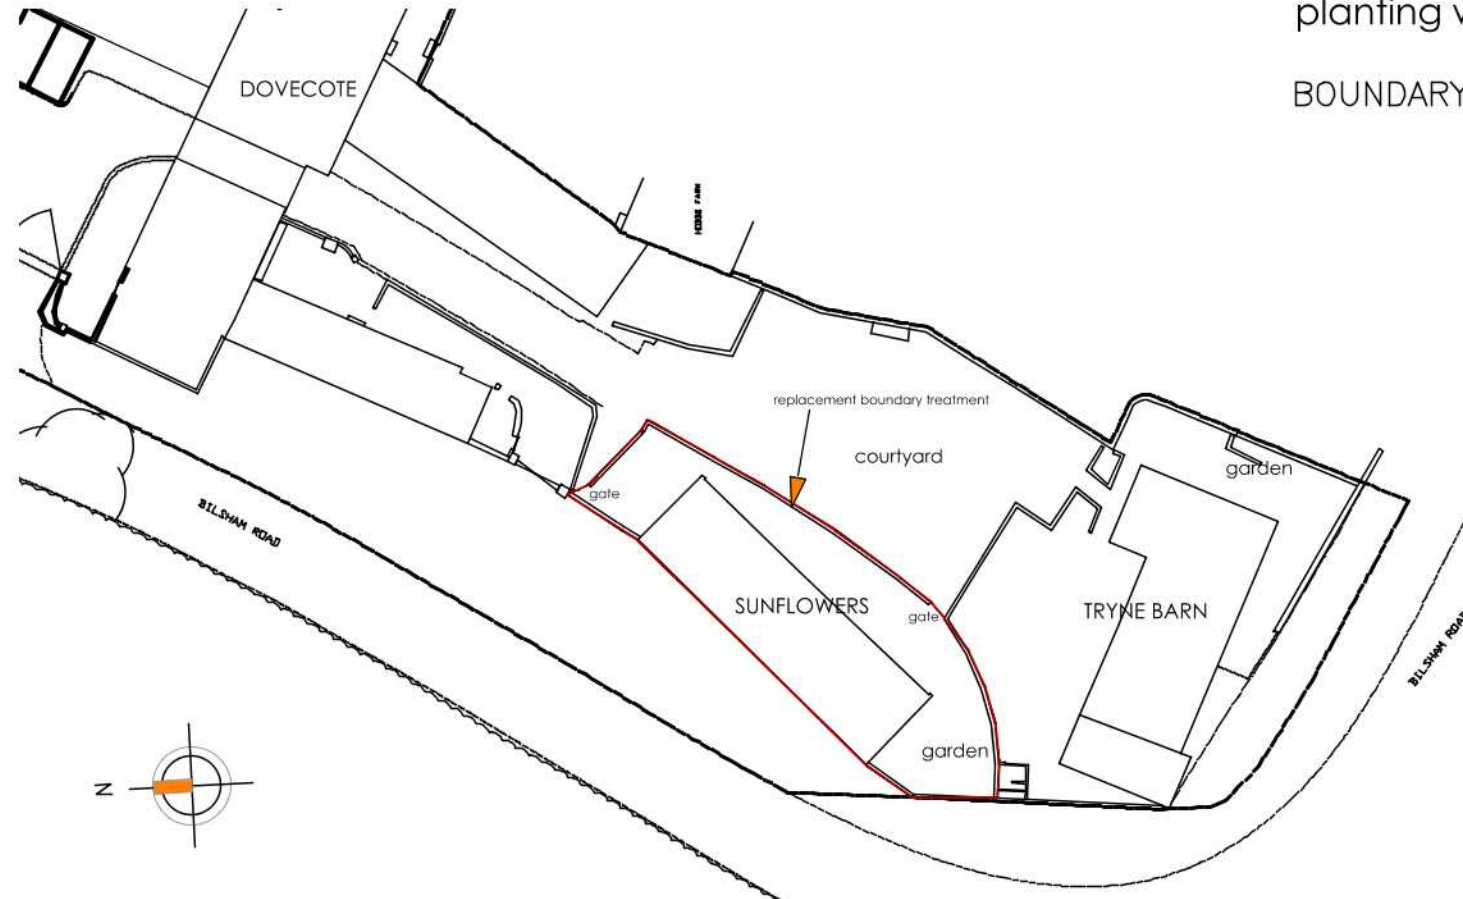

SITE BLOCK PLAN 1:500

AMdesign

ARCHITECTURE DESIGN DEVELOPMENT
 Leeza Aldis-Hobbs ARB RIBA SPAB

Mob: 07756 329400
 e-mail: leeza@amdesignltd.co.uk

PROJECT
SUNFLOWERS
HOBBS COURT
BILSHAM RD, YAPTON
BN18 OJY
 PROJECT STAGE
PLANNING

DRAWING
SITE PLAN
BOUNDARY DETAIL
 DRAWING No
324/01
 SCALE 1:500
 DATE OCT 20
 DRAWN LA
 CHECKED

LETTER	REVISION	DATE
This scheme is subject to town planning and all other necessary consents. All dimesions and levels to be checked on site. This drawing is to be read in conjunction with other relevant drawings and documents. Report all discrepancies to the Architect before work commences. AM Design is the trading name of AM Design Ltd © AM Design Ltd. All rights reserved.		