


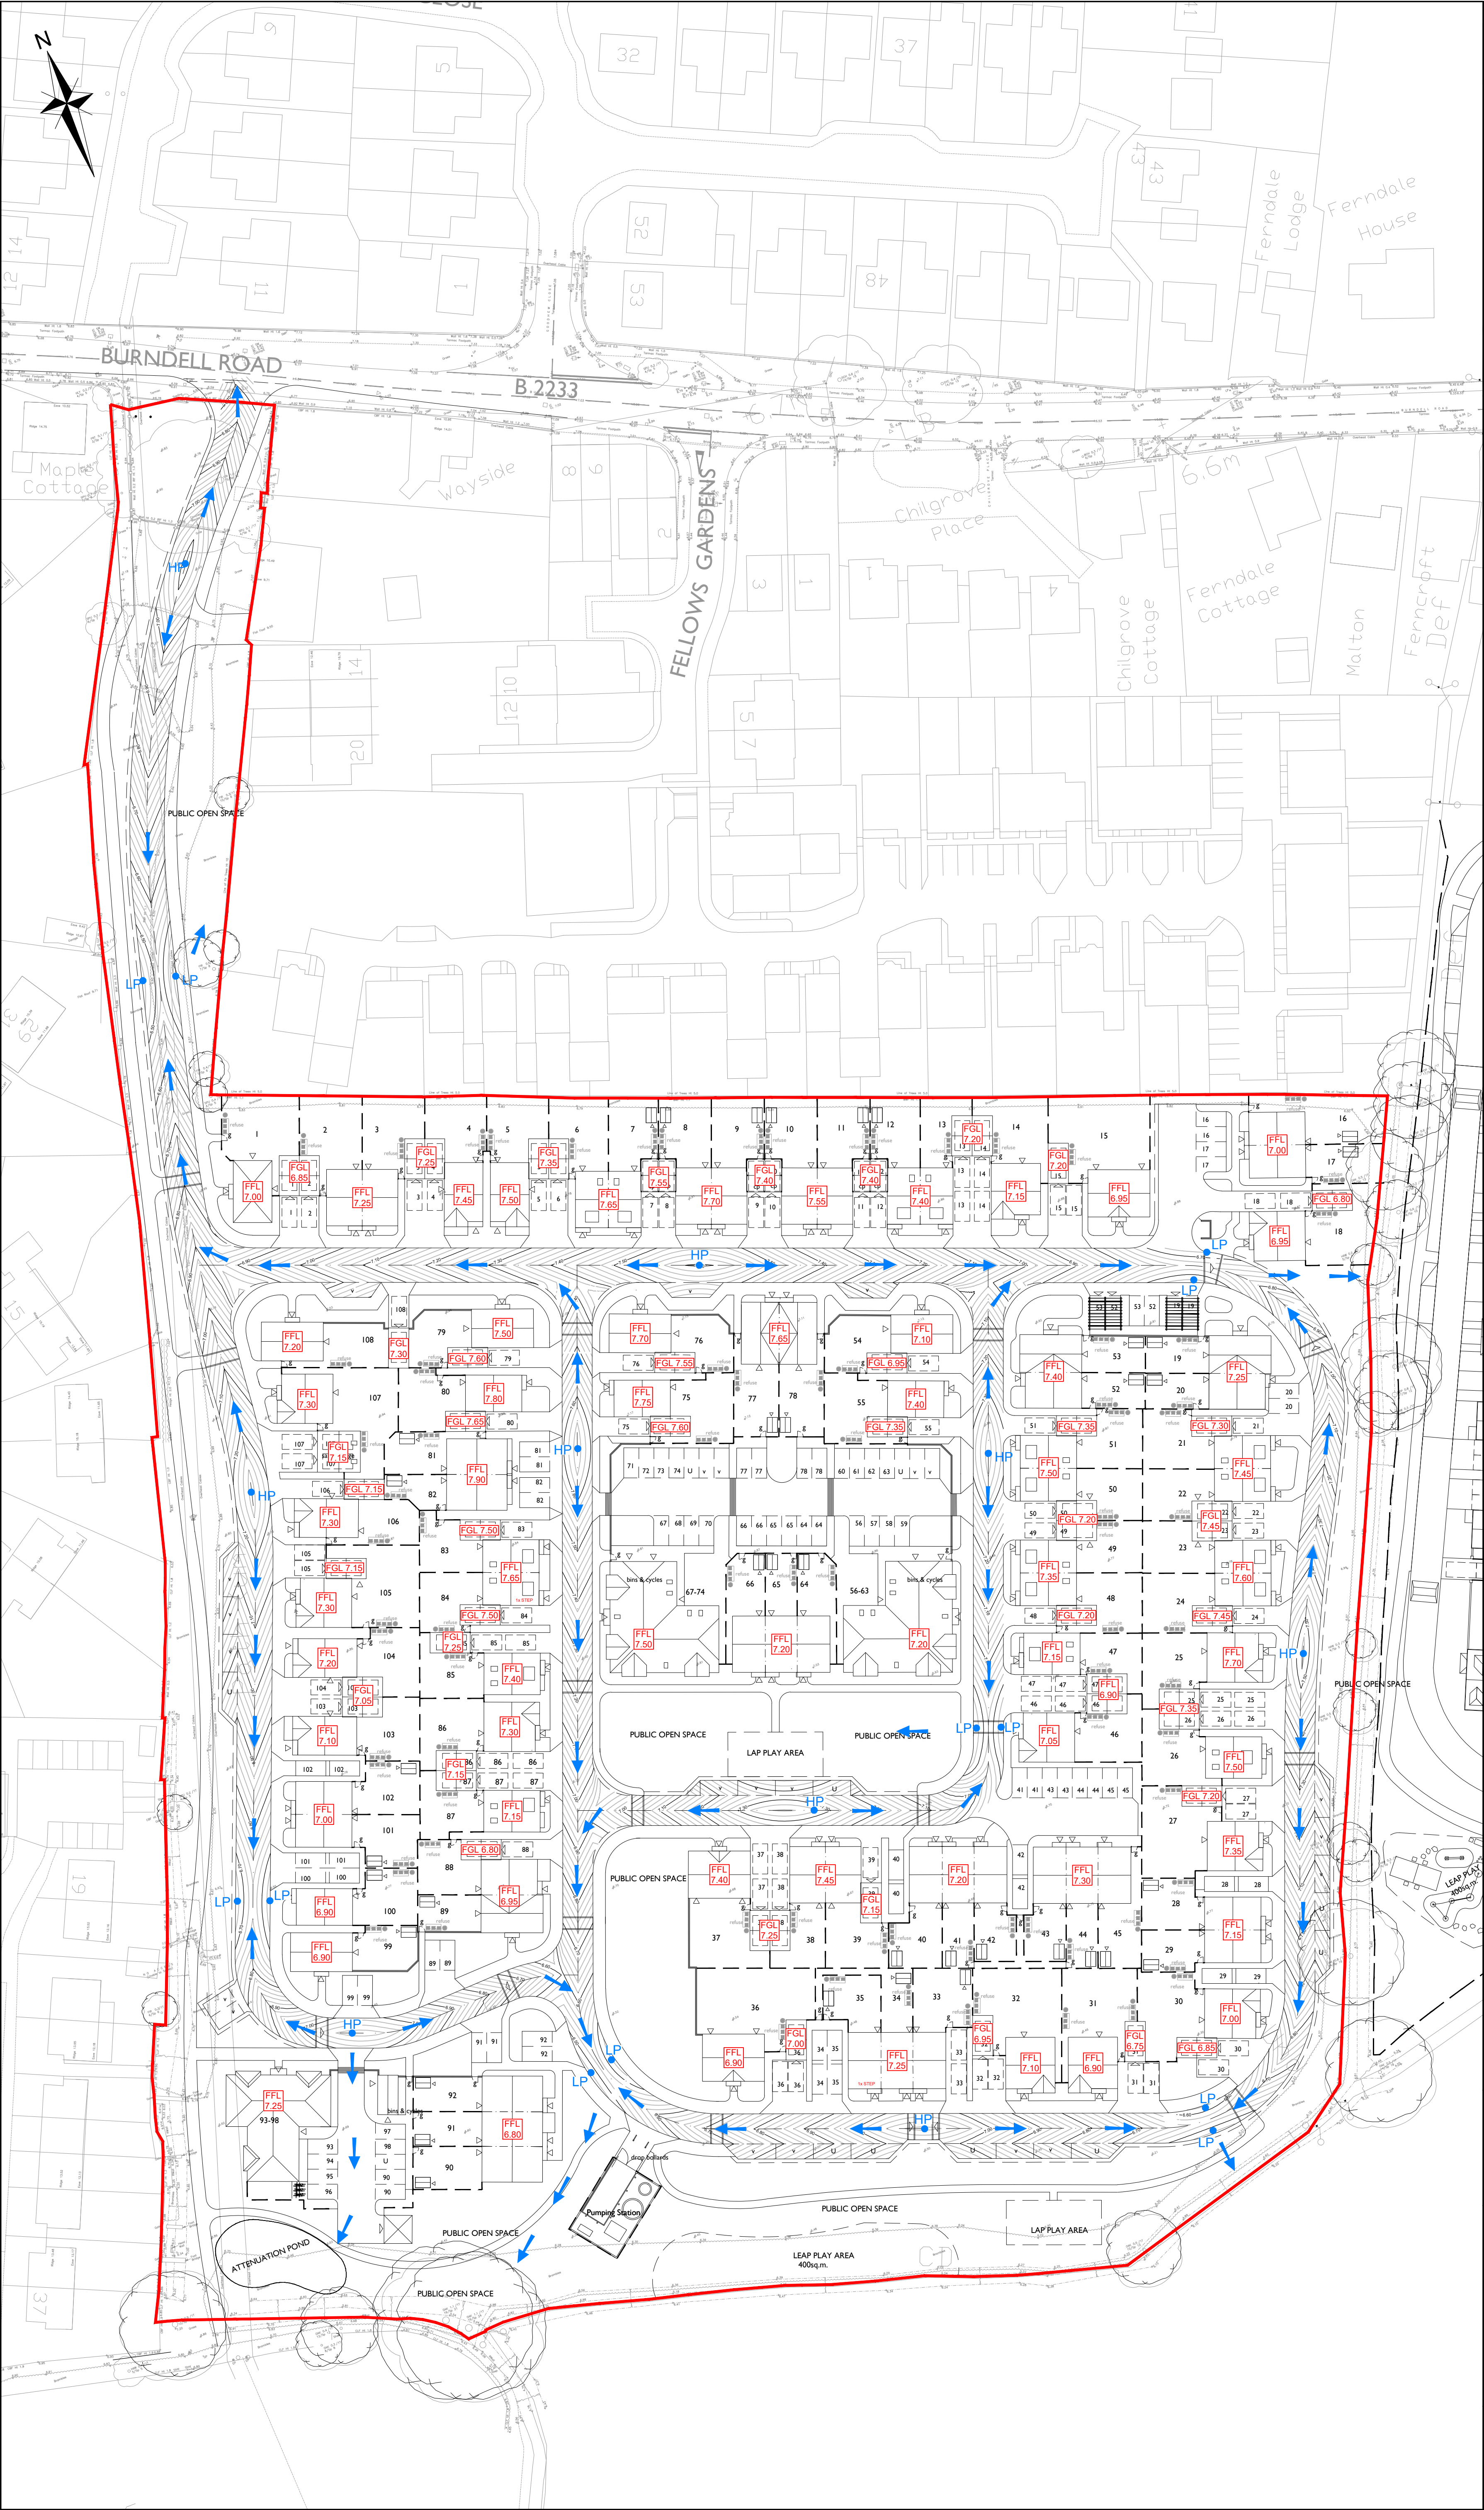

NOTES

REPRODUCED FROM ORDNANCE SURVEY (®) BY THE PERMISSION OF THE CONTROLLER OF HER MAJESTY'S STATIONERY OFFICE. © CROWN COPYRIGHT. ALL RIGHTS RESERVED. LICENCE NUMBER 100045322.

- DO NOT SCALE FROM THIS DRAWING. WORK FROM FIGURED DIMENSIONS ONLY.
- ALL DIMENSIONS SHOWN ON THIS DRAWING ARE IN METRES.
- THIS DRAWING IS A PRELIMINARY REVIEW ONLY AND SUBJECT TO DETAILED DESIGN.
- TOPOGRAPHICAL SURVEY HAS BEEN TAKEN FROM DIGITAL TERRAIN SURVEYS DRAWING DTS220414-7Q1, DATED APRIL 14'.
- ODYSSEY ACCEPT NO LIABILITY FOR THE ACCURACY OF SURVEY INFORMATION AND LAYOUTS SUPPLIED BY OTHERS.
- MASTERPLAN IS BASED ON URBAN PULSE DESIGN SITE PLAN DRAWING 18-1065-005 DATED 29/10/18.
- FOR PROPOSED SURFACE WATER DRAINAGE LAYOUT REFER TO ODYSSEY DRAWING 18-070/103.

LEGEND

- SITE BOUNDARY
- FFL 7.00 PROPOSED FINISHED FLOOR LEVEL (mAOD)
- 6.80 EXISTING LEVEL (mAOD), SEE NOTE 22
- 7.50 PROPOSED HIGHWAY CONTOURS, SEE NOTE 19
- INDICATIVE DIRECTION OF OVERLAND FLOW
- LP LOW POINT
- HP HIGH POINT

FOR PLANNING PURPOSES ONLY

A PLANNING ISSUE		JA	LH	RS	23.11.18
Rev	Amendments	Drn	Chk	App	Date
ODYSSEY Tuscany House White Hart Lane Basingstoke Hampshire RG21 4AF Telephone: 01256 331144 Fax: 01256 331134 E: info@odysseyconsult.co.uk W: www.odysseyconsult.co.uk					
Job Title					
LAND SOUTH OF BURNDILL ROAD, YAPTON					
Drawing Title					
OVERLAND FLOW ROUTE					
Client					
BOVIS HOMES					
Scale	Date	Nov 18	Designed	SG	
1:500 @A1	Drawn	SOM	Checked	LH	Approved
Job No	Drawing No	18-070	18-070/105	Rev	A